



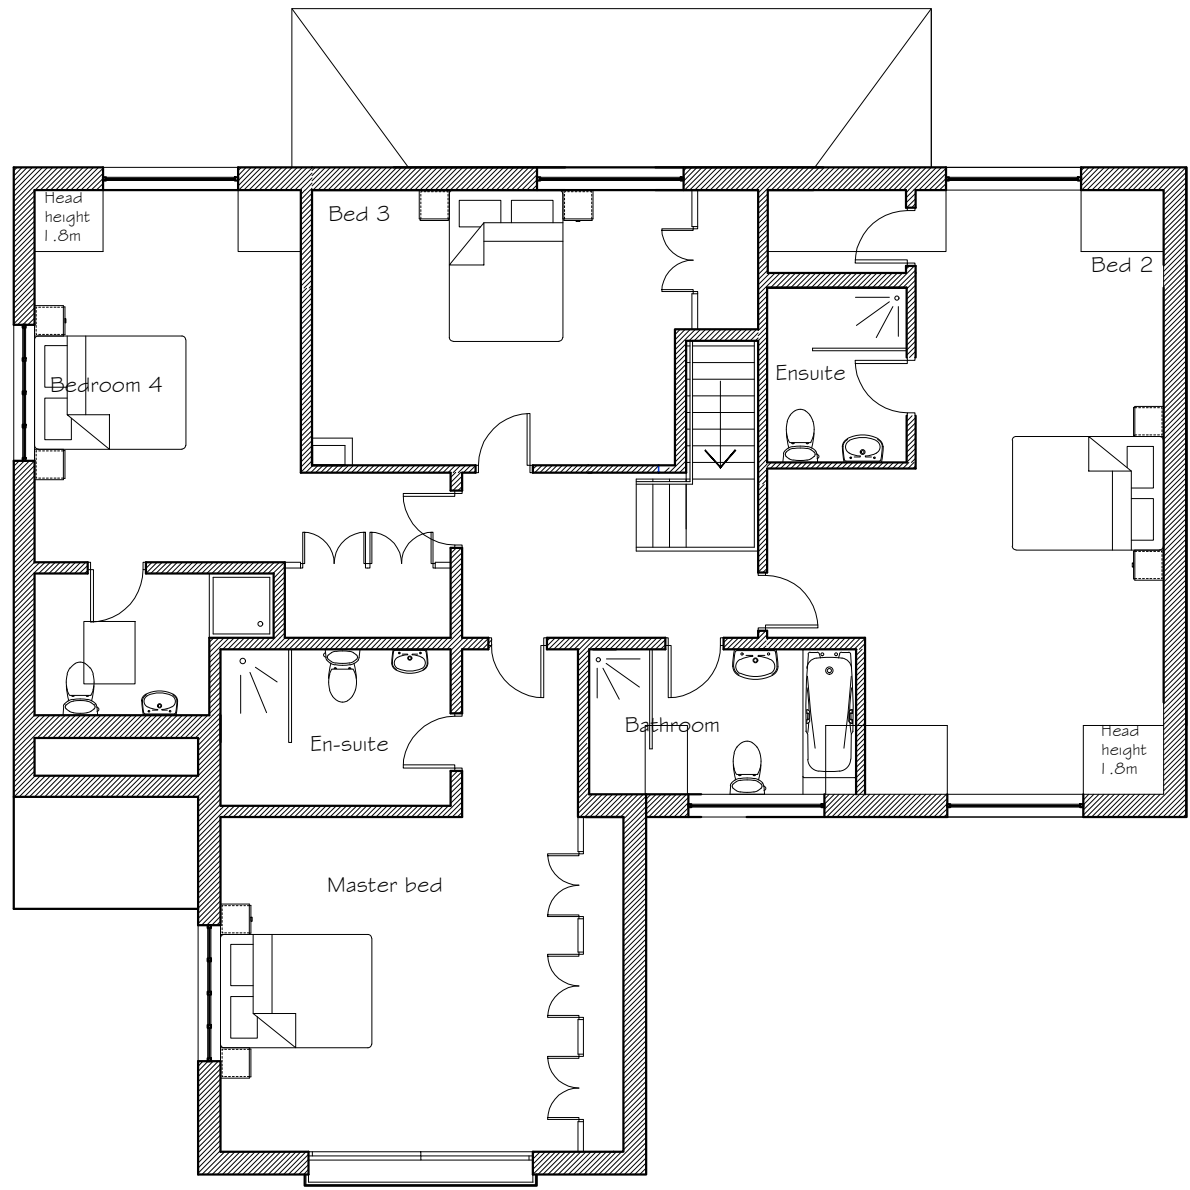


APPROVED FIRST FLOOR

1.100

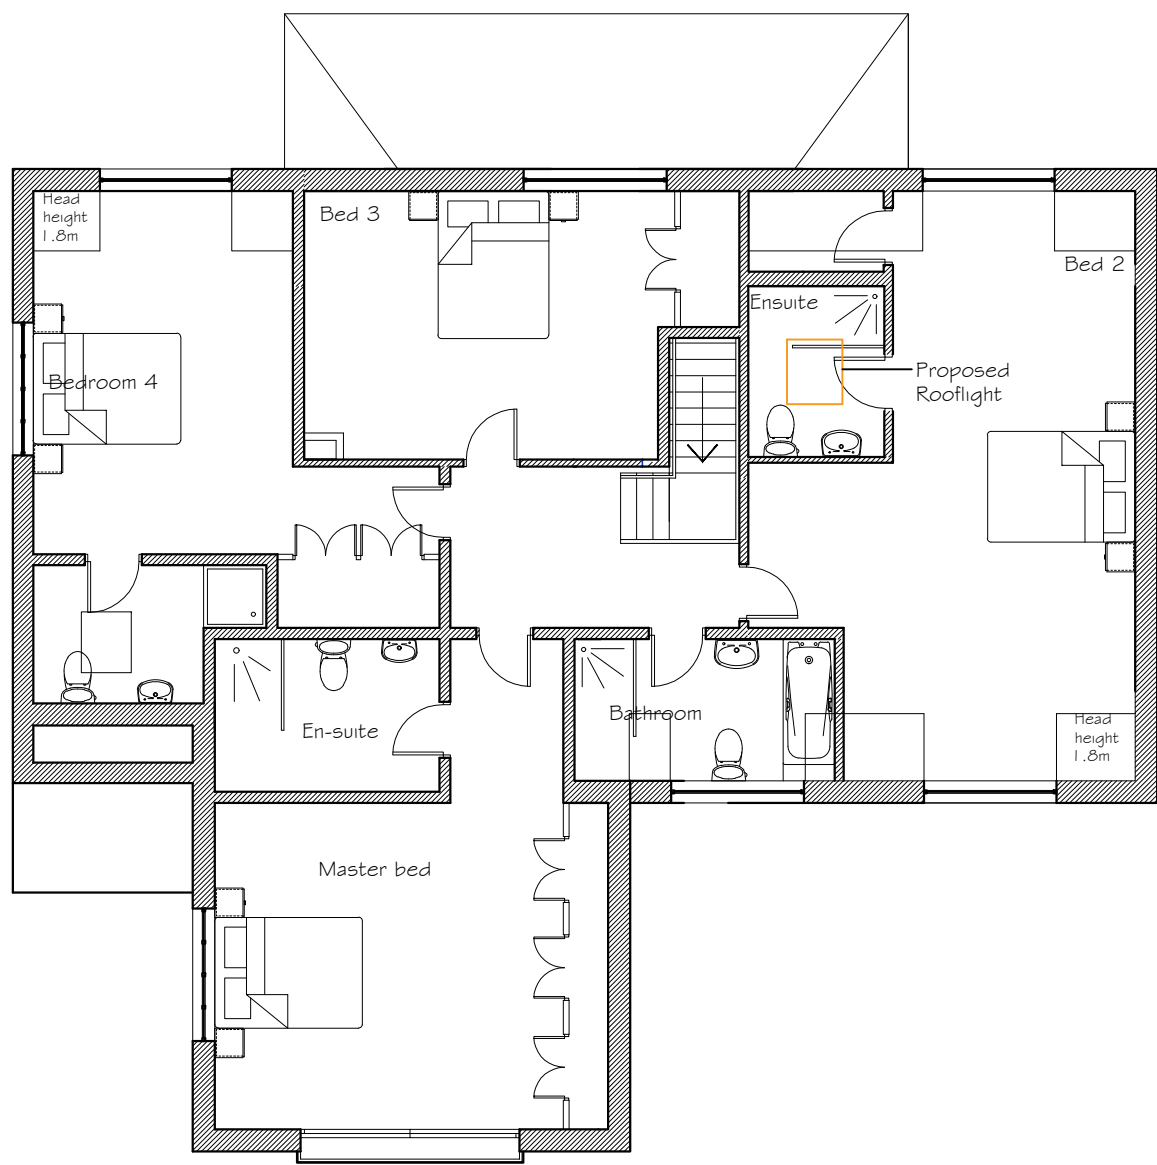


PROPOSED FIRST FLOOR

1.100

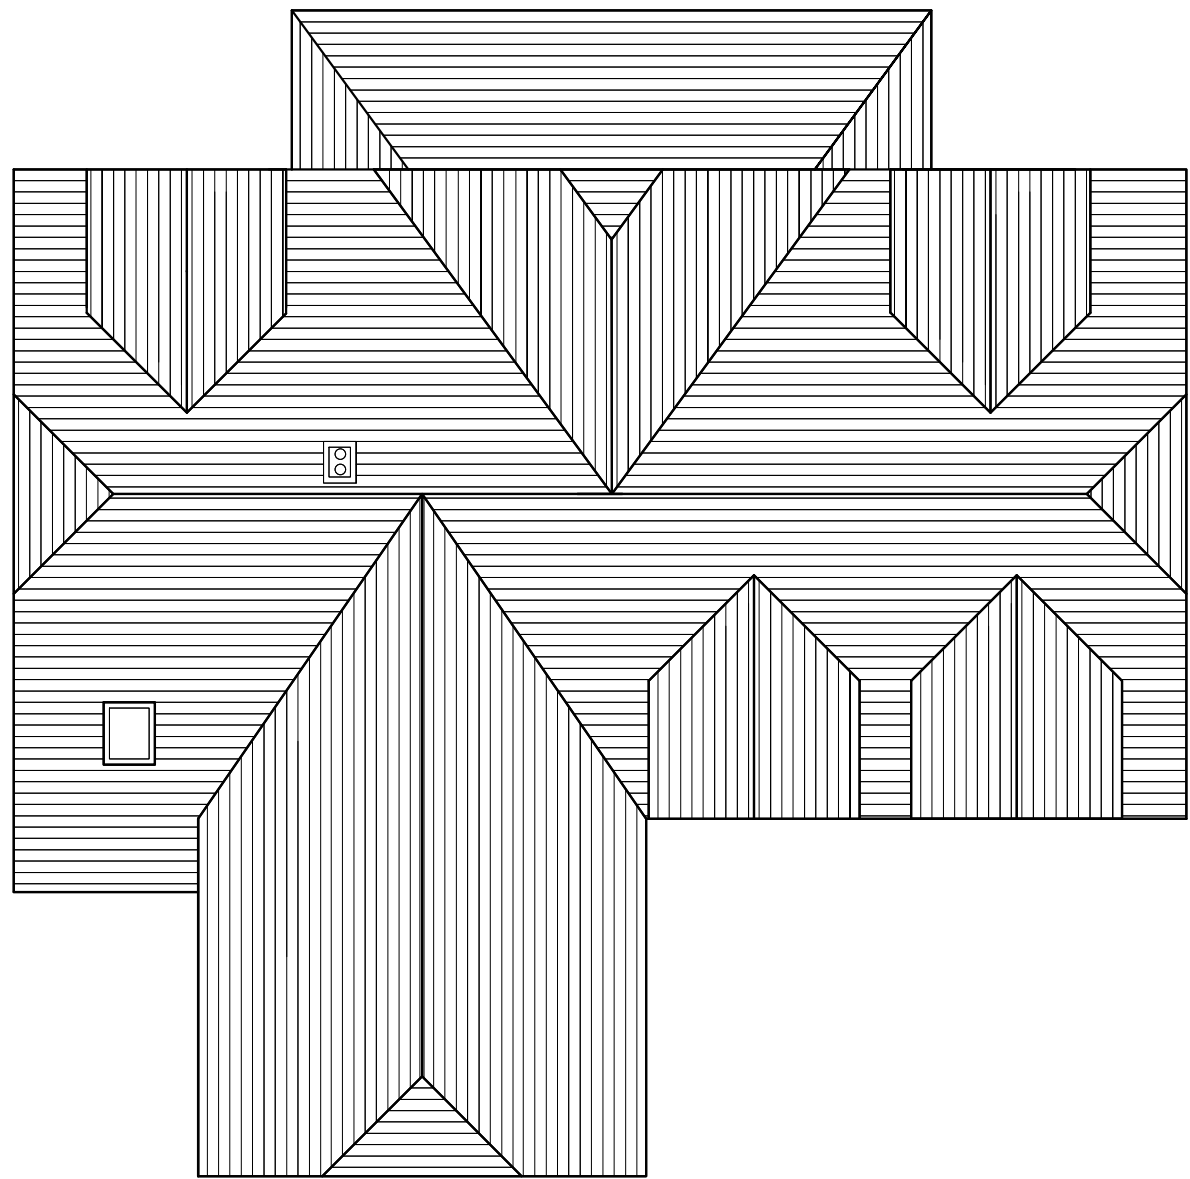

APPROVED ROOF PLAN

1.100

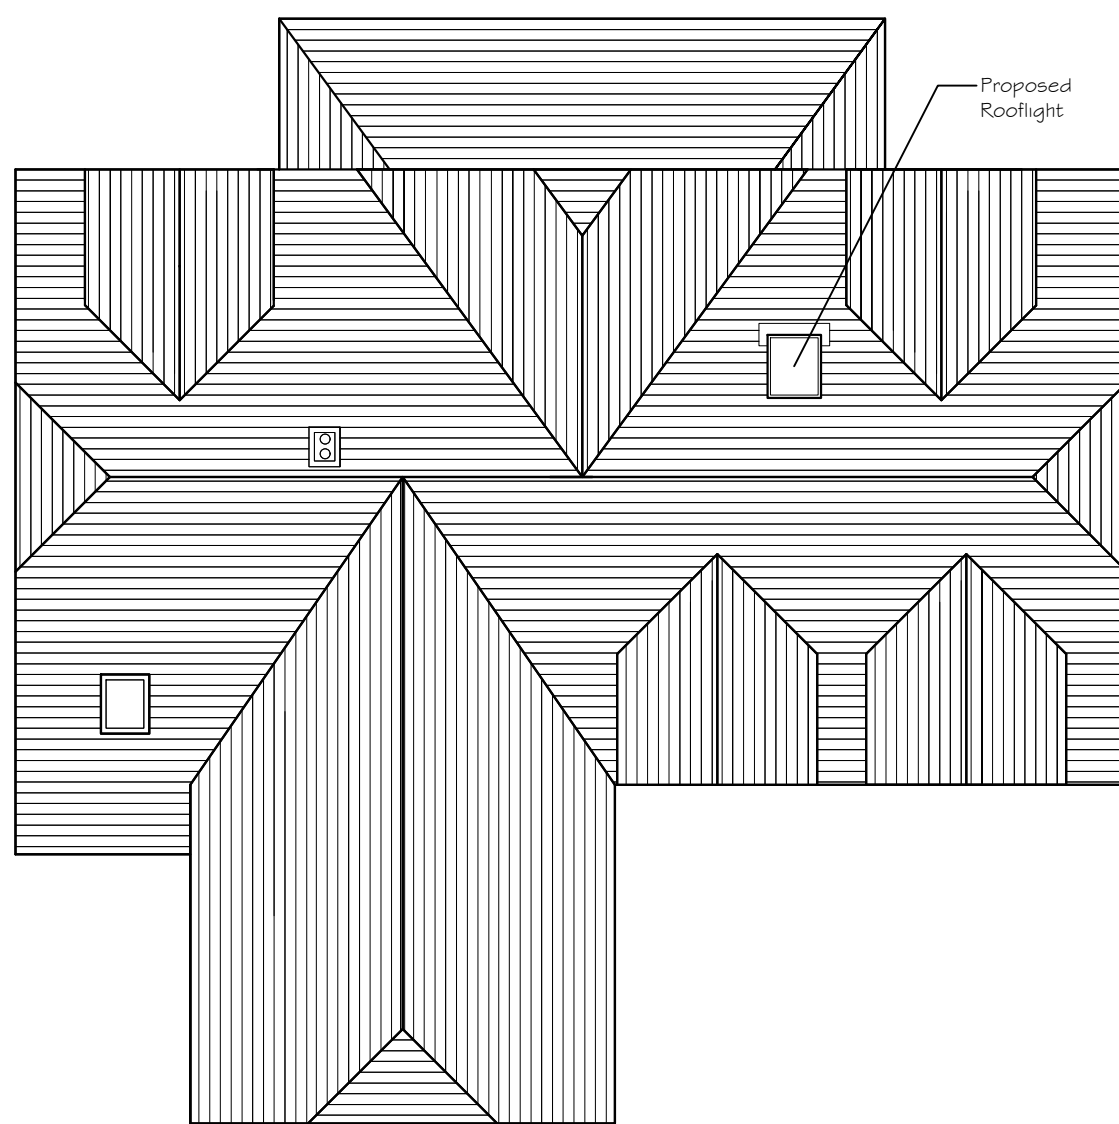

PROPOSED ROOF PLAN

1.100



APPROVED ELEVATION

1.100



FRONT ELEVATION

1.100

NOTES:
Dimensions to be checked on site before commencing work.
Any discrepancies shall be reported to the architect immediately.
Do not scale from these drawings except for planning purposes.
Use figured dimensions only.
Where applicable this drawing is to be read in conjunction with other consultants' drawings.
All drawings to be read in conjunction with specification and all other drawings including structural engineer and mechanical and electrical drawings / specification

REV	DATE	AMENDMENT	DRAWN

Helyer Davies Architects Ltd
1 The Old Flour Mill,
Emsworth, PO10 7BT
01243 370 715

www.hdarchitects.co.uk mail@hdarchitects.co.uk

CLIENT
Annabelle Crossan

PROJECT
Butterlees
Pagham Road
PO20 1LL

DRAWING
Proposed Plans and Elevations

SCALE
as noted @A1

DATE	April 2017	DRAWN	JB
DRAWING NUMBER	15069-03a	REVISION	