


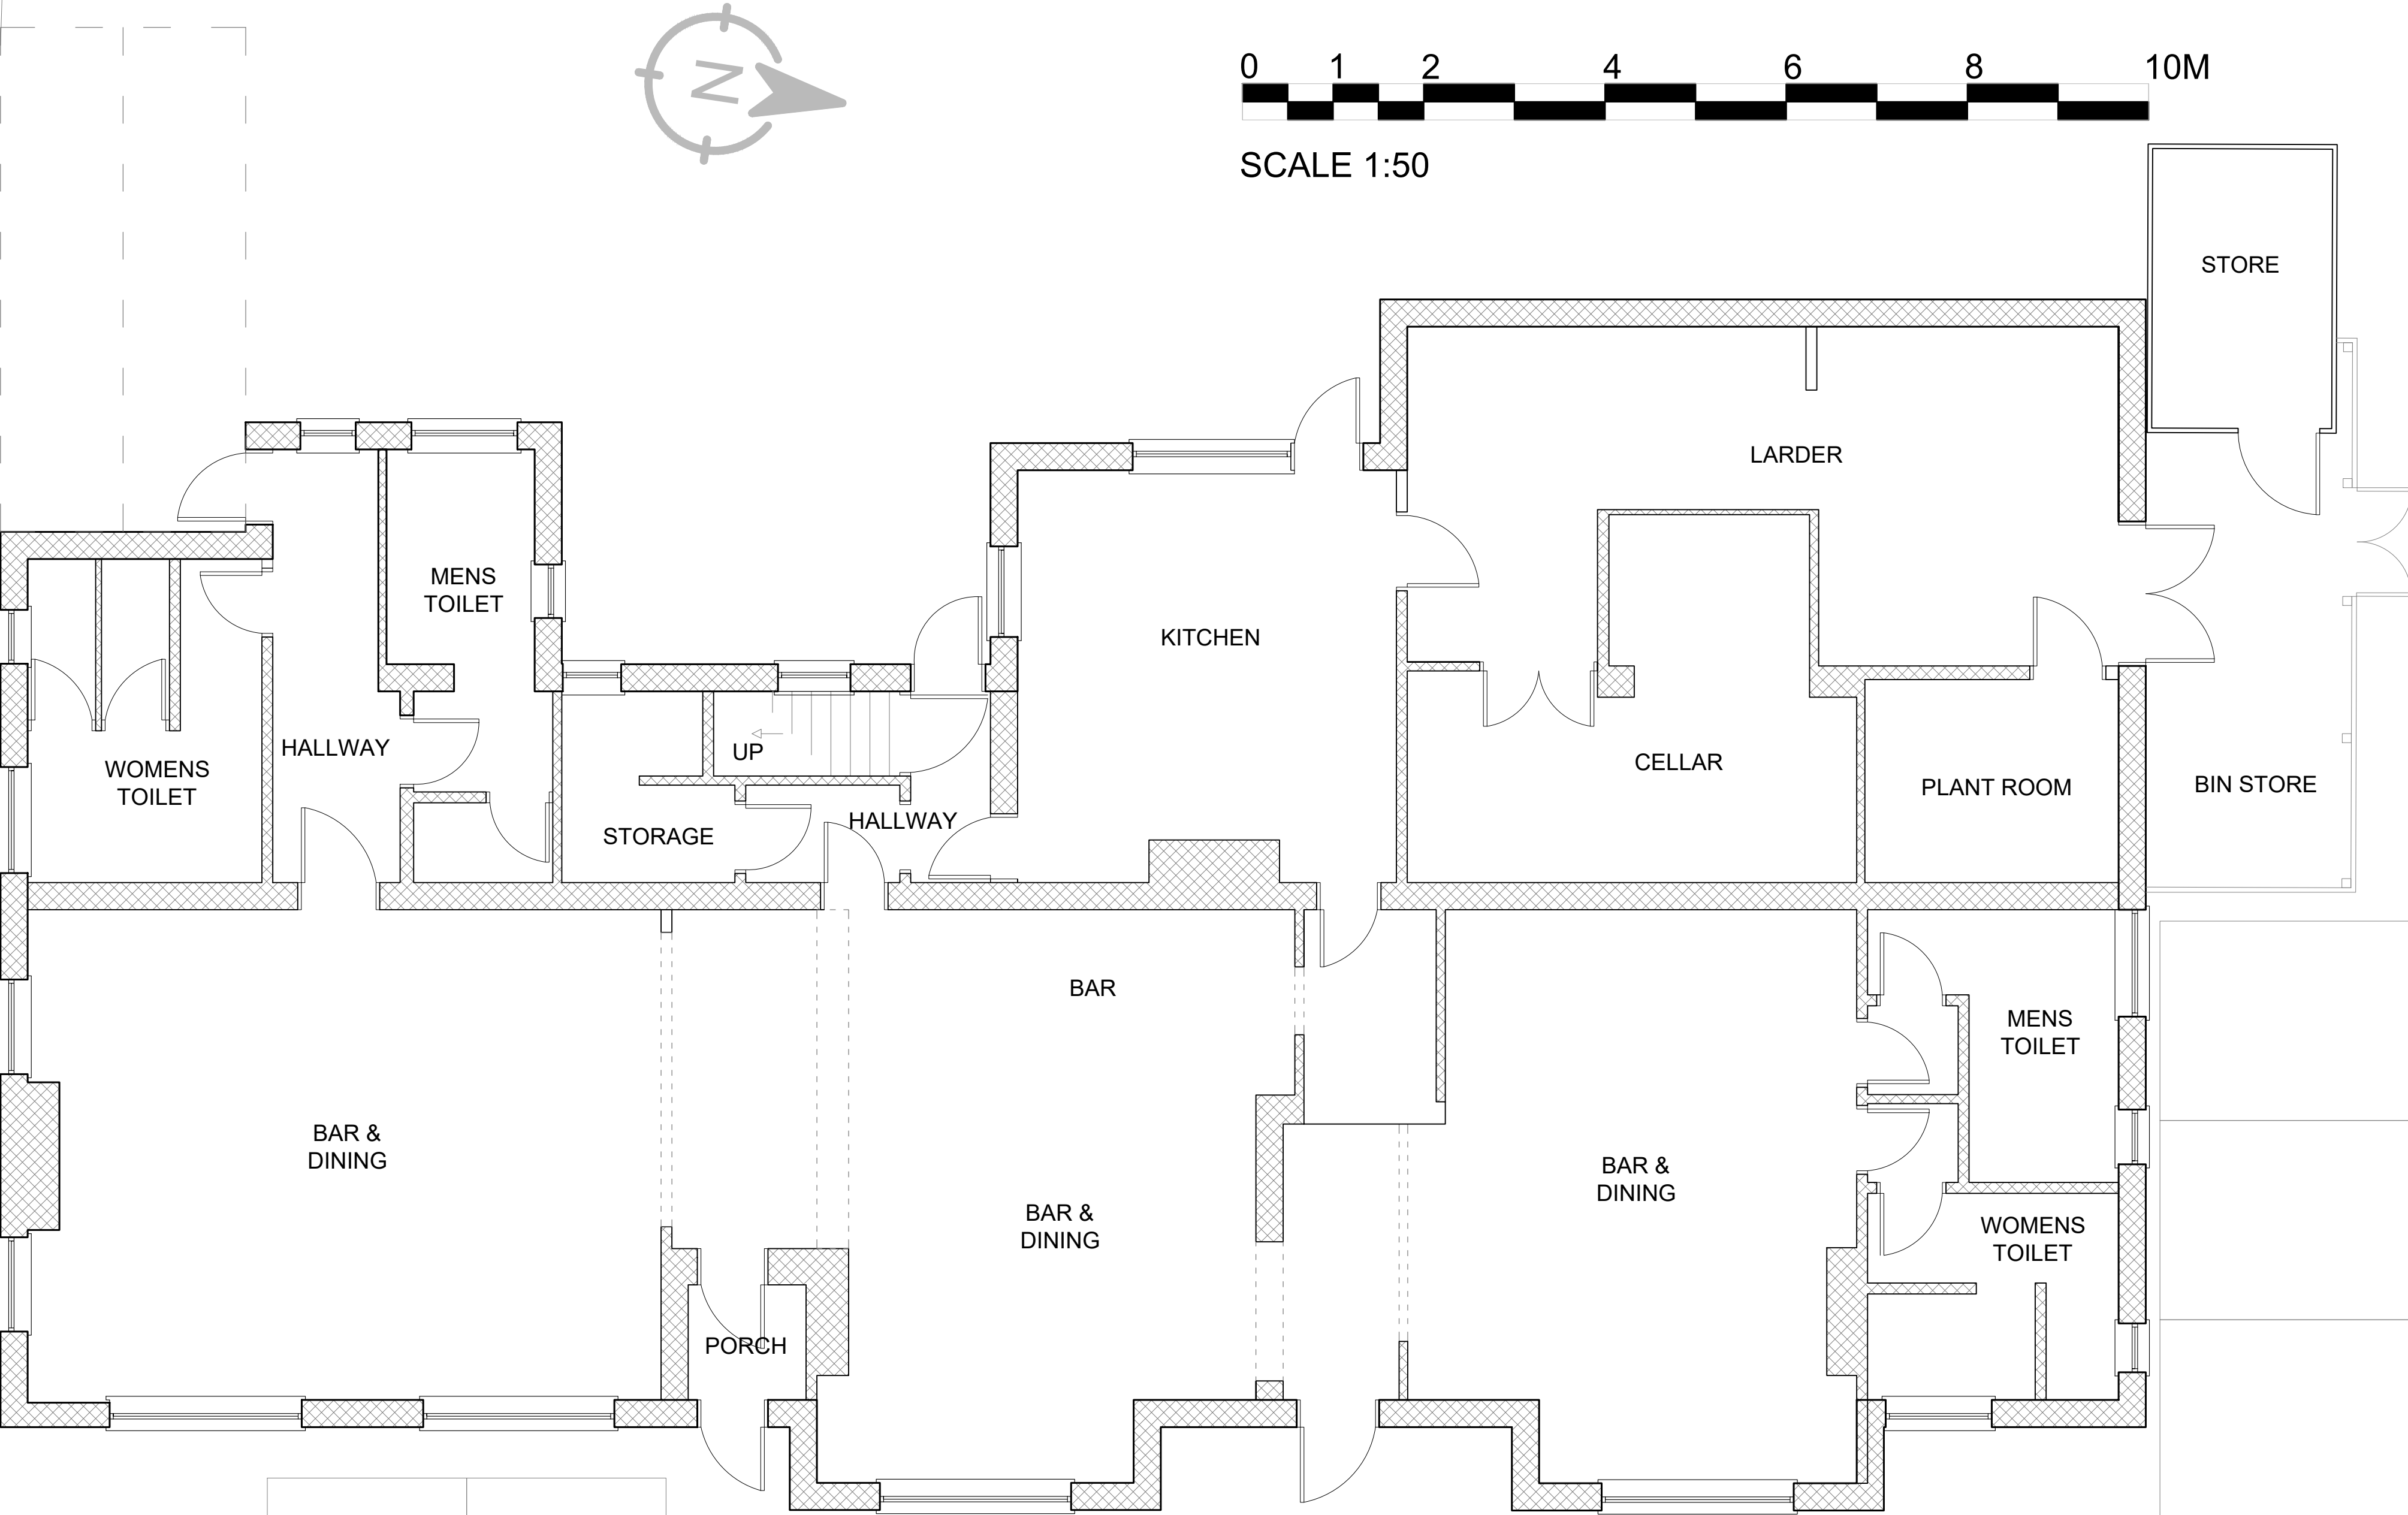

PUBLIC HOUSE TO KITCHEN & BATHROOM SHOWROOM
Existing use: Public house (sui generis) – ground floor.

REF:	DESCRIPTION	SCALE	DATE	UNITS	
1.01 - GP	EXISTING GROUND PLAN	1:50	25/03/2026	METERS	
THE ROYAL OAK, LAGNESS					
CHANGE OF USE					
PUBLIC HOUSE TO KITCHEN & BATHROOM SHOWROOM					
	APPLICATION FOR ARUN DISTRICT COUNCIL				JOHN SWAIN ARCHITECTURE
	DRAFTSMEN: JOHN SWAIN				