


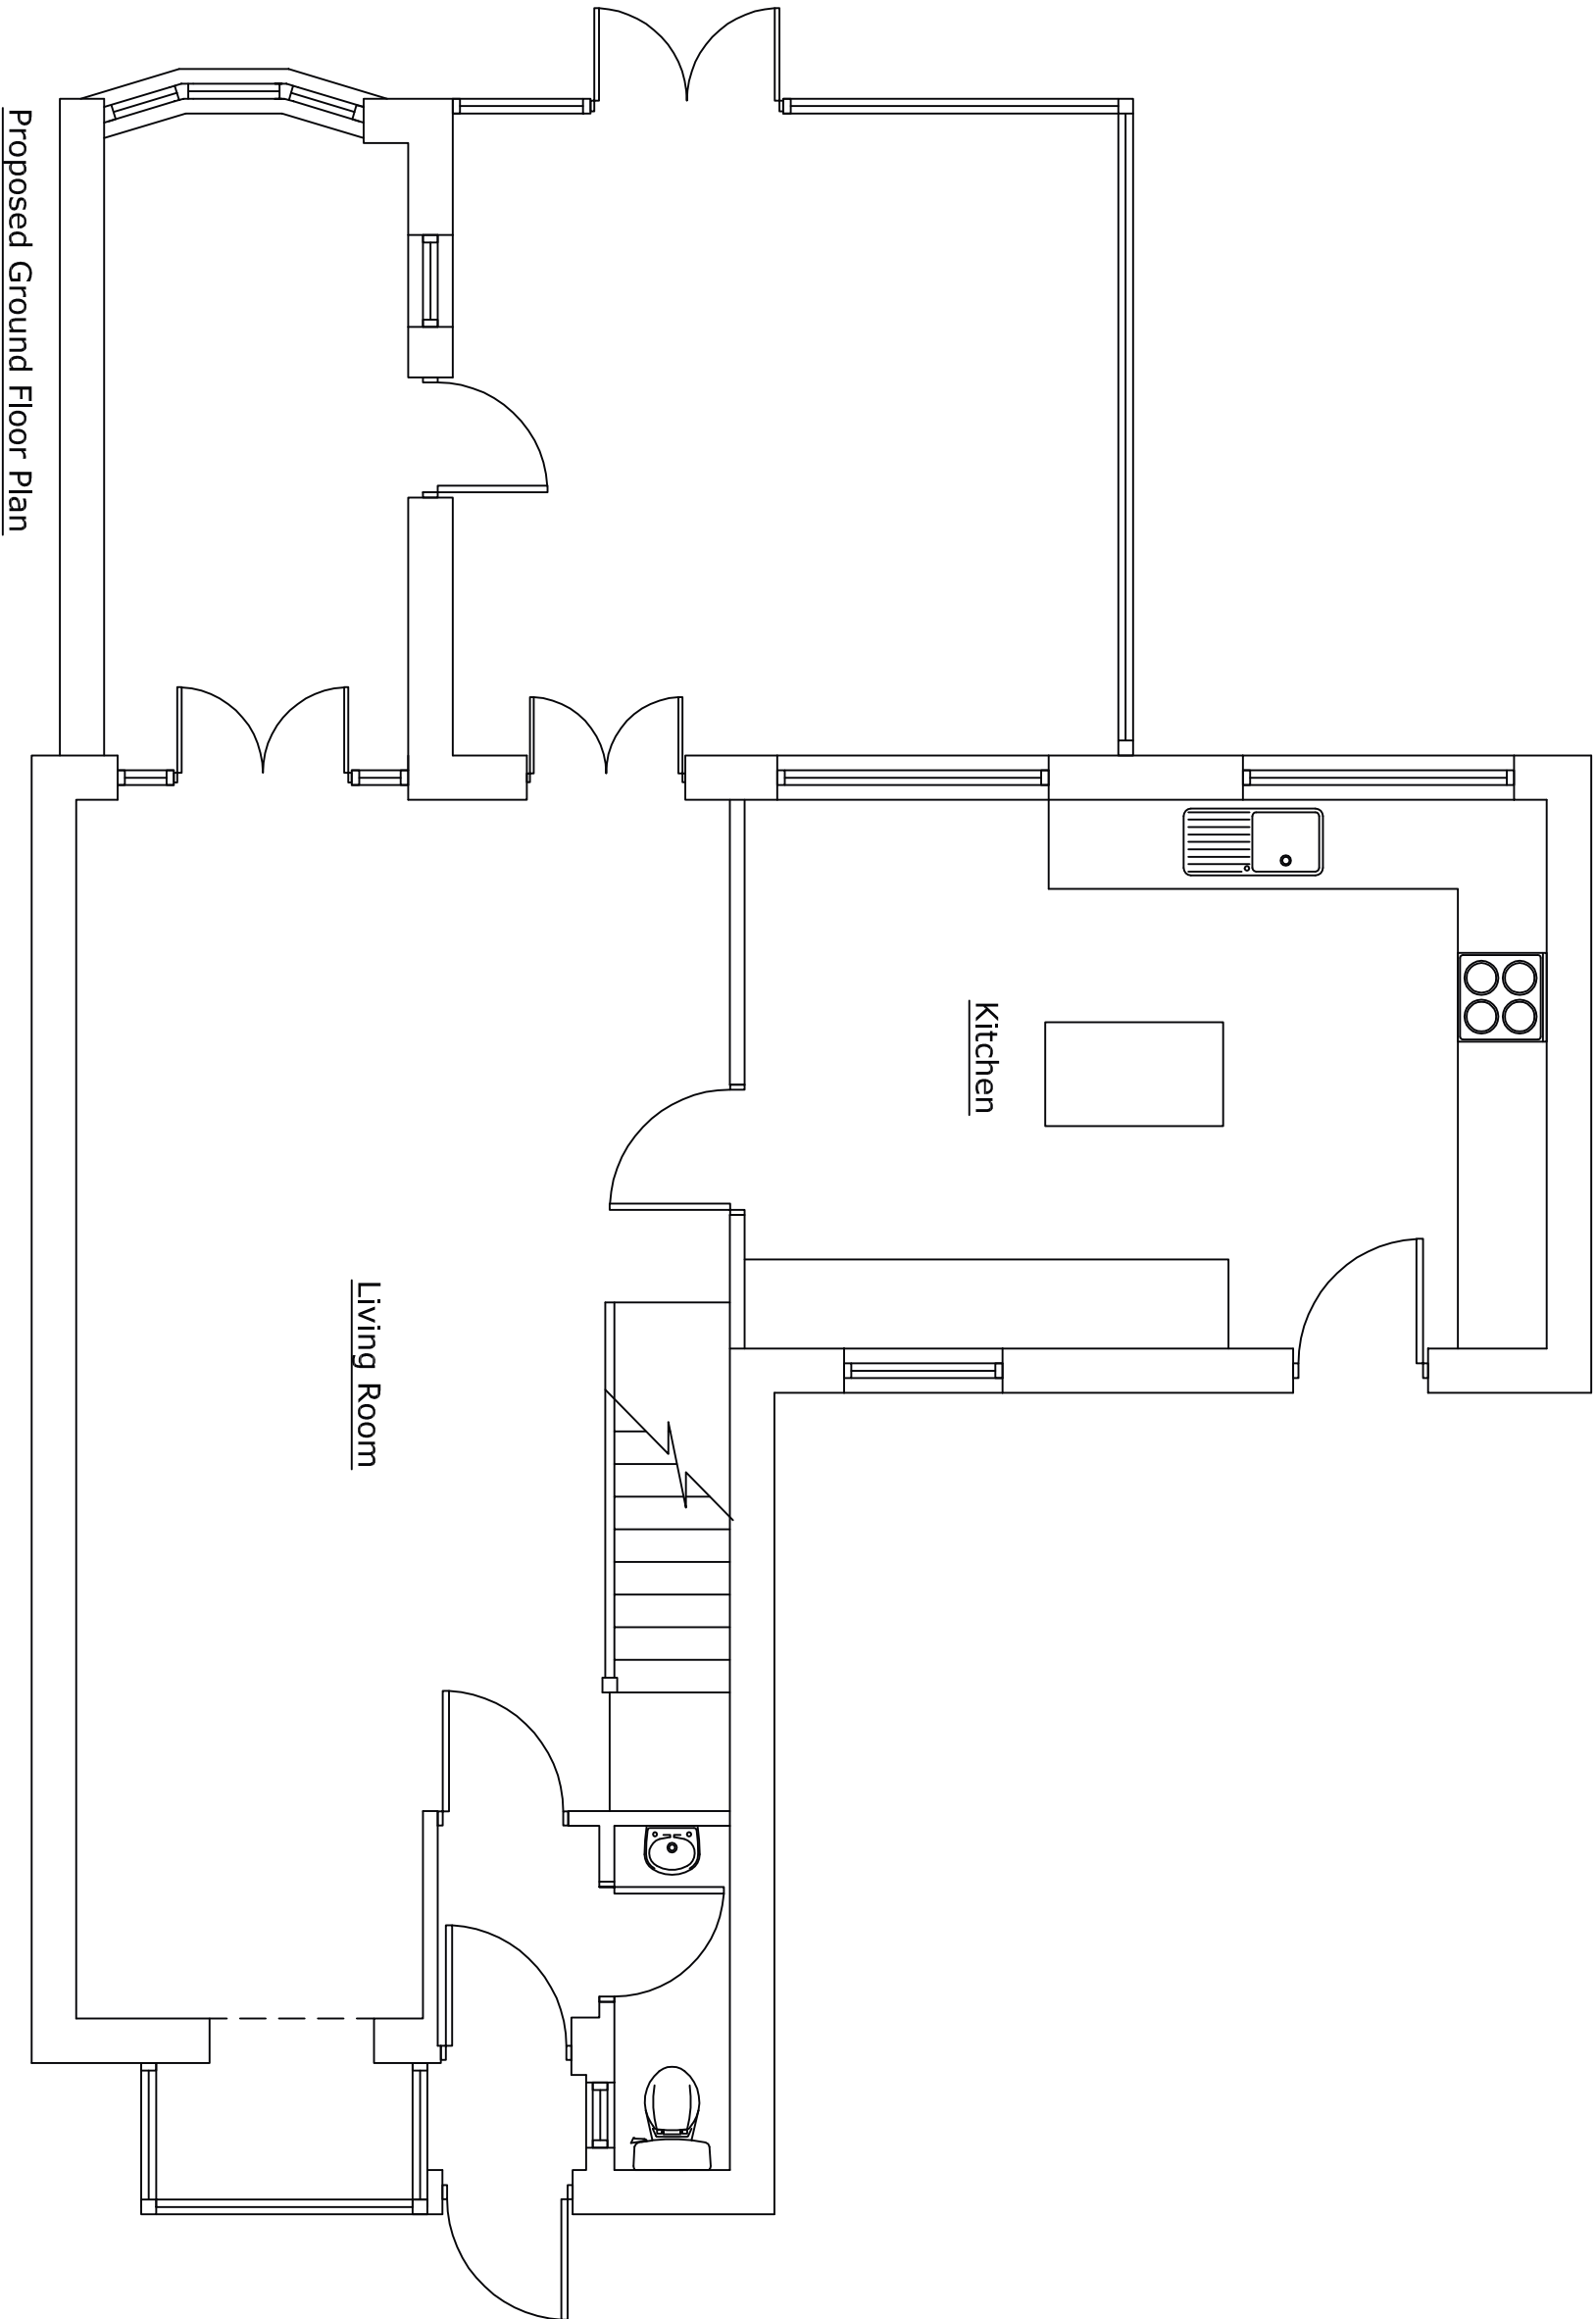

Itemref	Quantity	Title/Name, designation, material, dimension etc			Article No./Reference	
Designed by JD		Checked by	Approved by - date	File name	Date Feb 2010	Scale 1:50

7 Sylvia Close			Mr. & Mrs. FOOT		
03			Edition 0Sheet		