



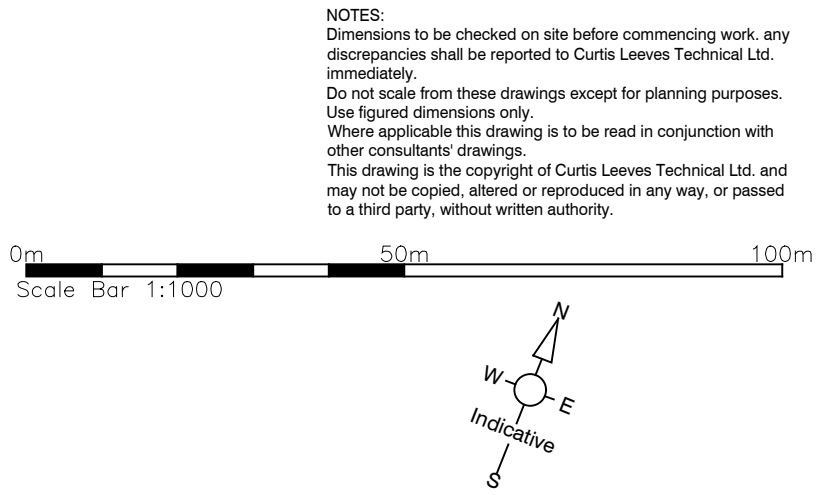

Hatched area - development area for Planning Permission P/117/21/PL. Works to commence summer 2025.

01 Issued for comment. 10.02.25

rev	description	date
status	PLANNING	

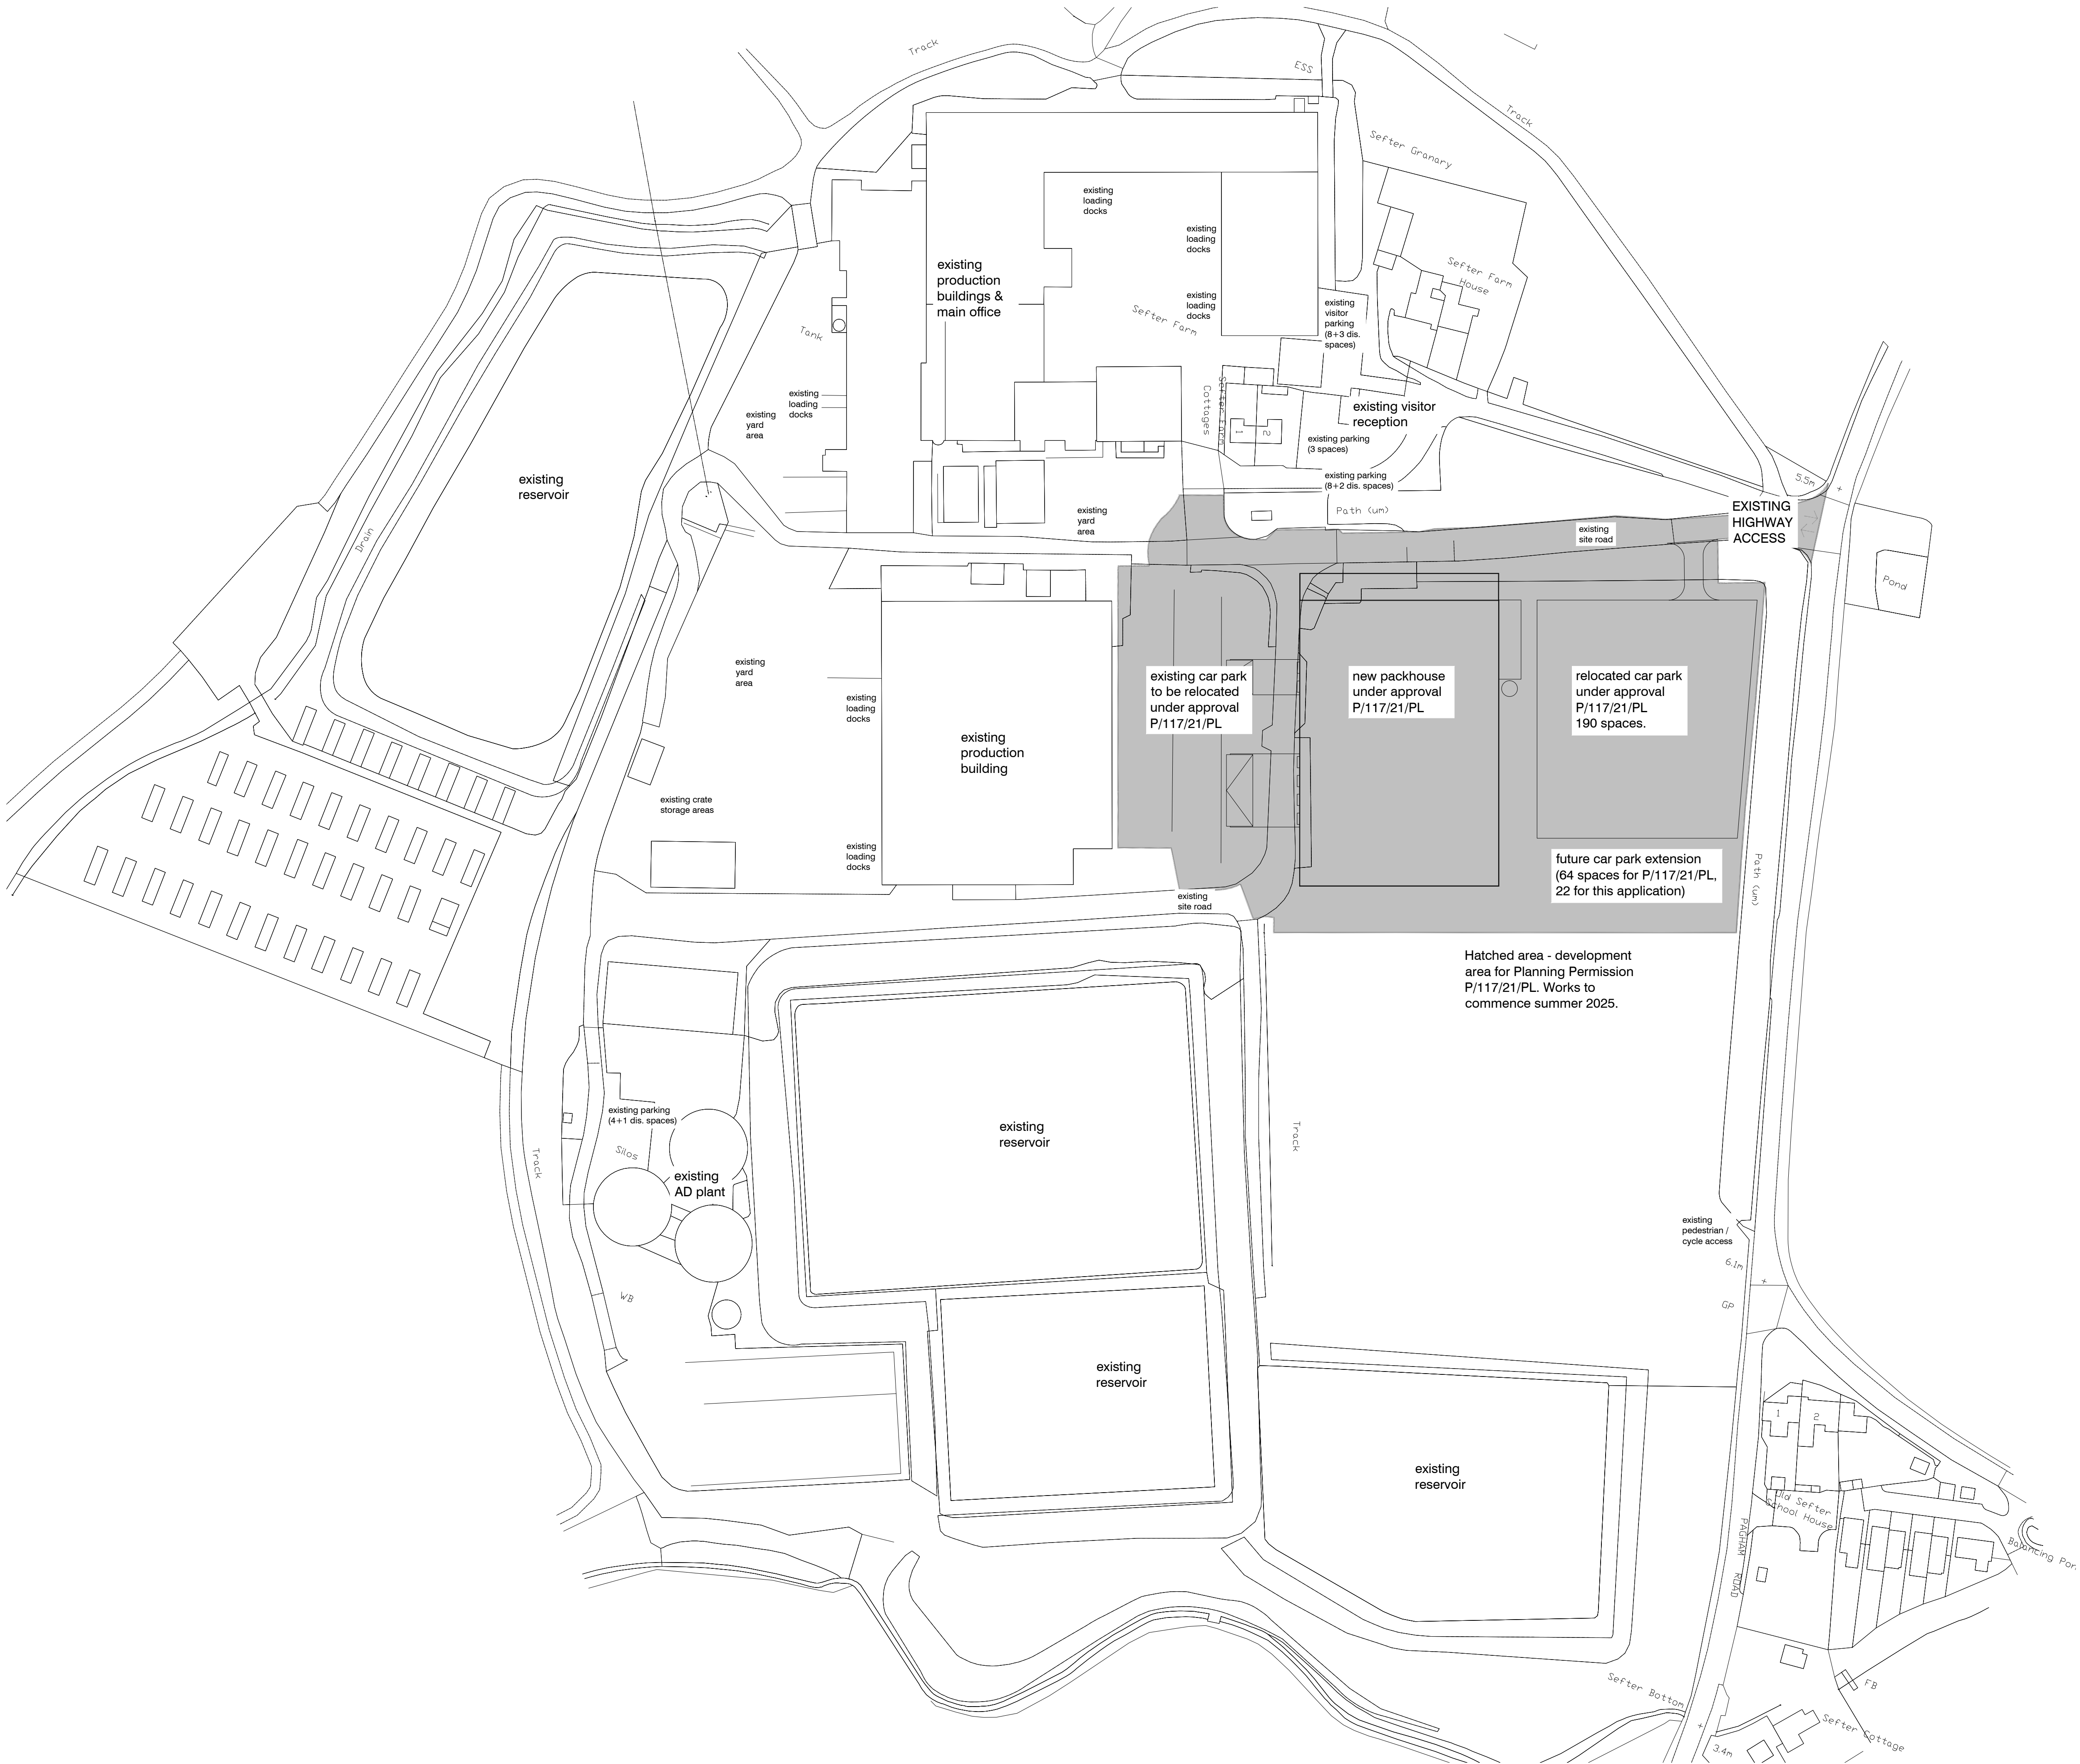

CURTIS LEVES TECHNICAL LTD
01243 378070 | mail@cltechnical.co.uk

client	BARFOOTS OF BOTLEY		
project	Sefter South Extension Sefter Farm Pagham		
title	Existing Site Layout Plan		
date	scale @ A1	drawn	chkd
Jan 2025	1:1000	GBC	GBC
project no.	drawing no.		rev
2429	P003		01

Existing Site Layout Plan

© Crown Copyright and database rights 2021 OS 100047474.