


- GENERAL NOTES:
1. All dimensions to be checked on site. All details and dimensions relating to sub-Contractors work must be checked and agreed between the sub-Contractor or supplier and the general Contractor.
 2. This drawing is to be read in conjunction with all relevant Architect's and Engineer's drawings and specification.
 3. The main Contractor is responsible for ensuring the stability of the structure whilst the works are in progress.
 4. Any information given regarding existing underground services is given in good faith after consultation with the relevant authority. No liability is accepted by the Consultant and the main Contractor is responsible for obtaining and checking all information and taking due care and attention whilst undertaking the works.

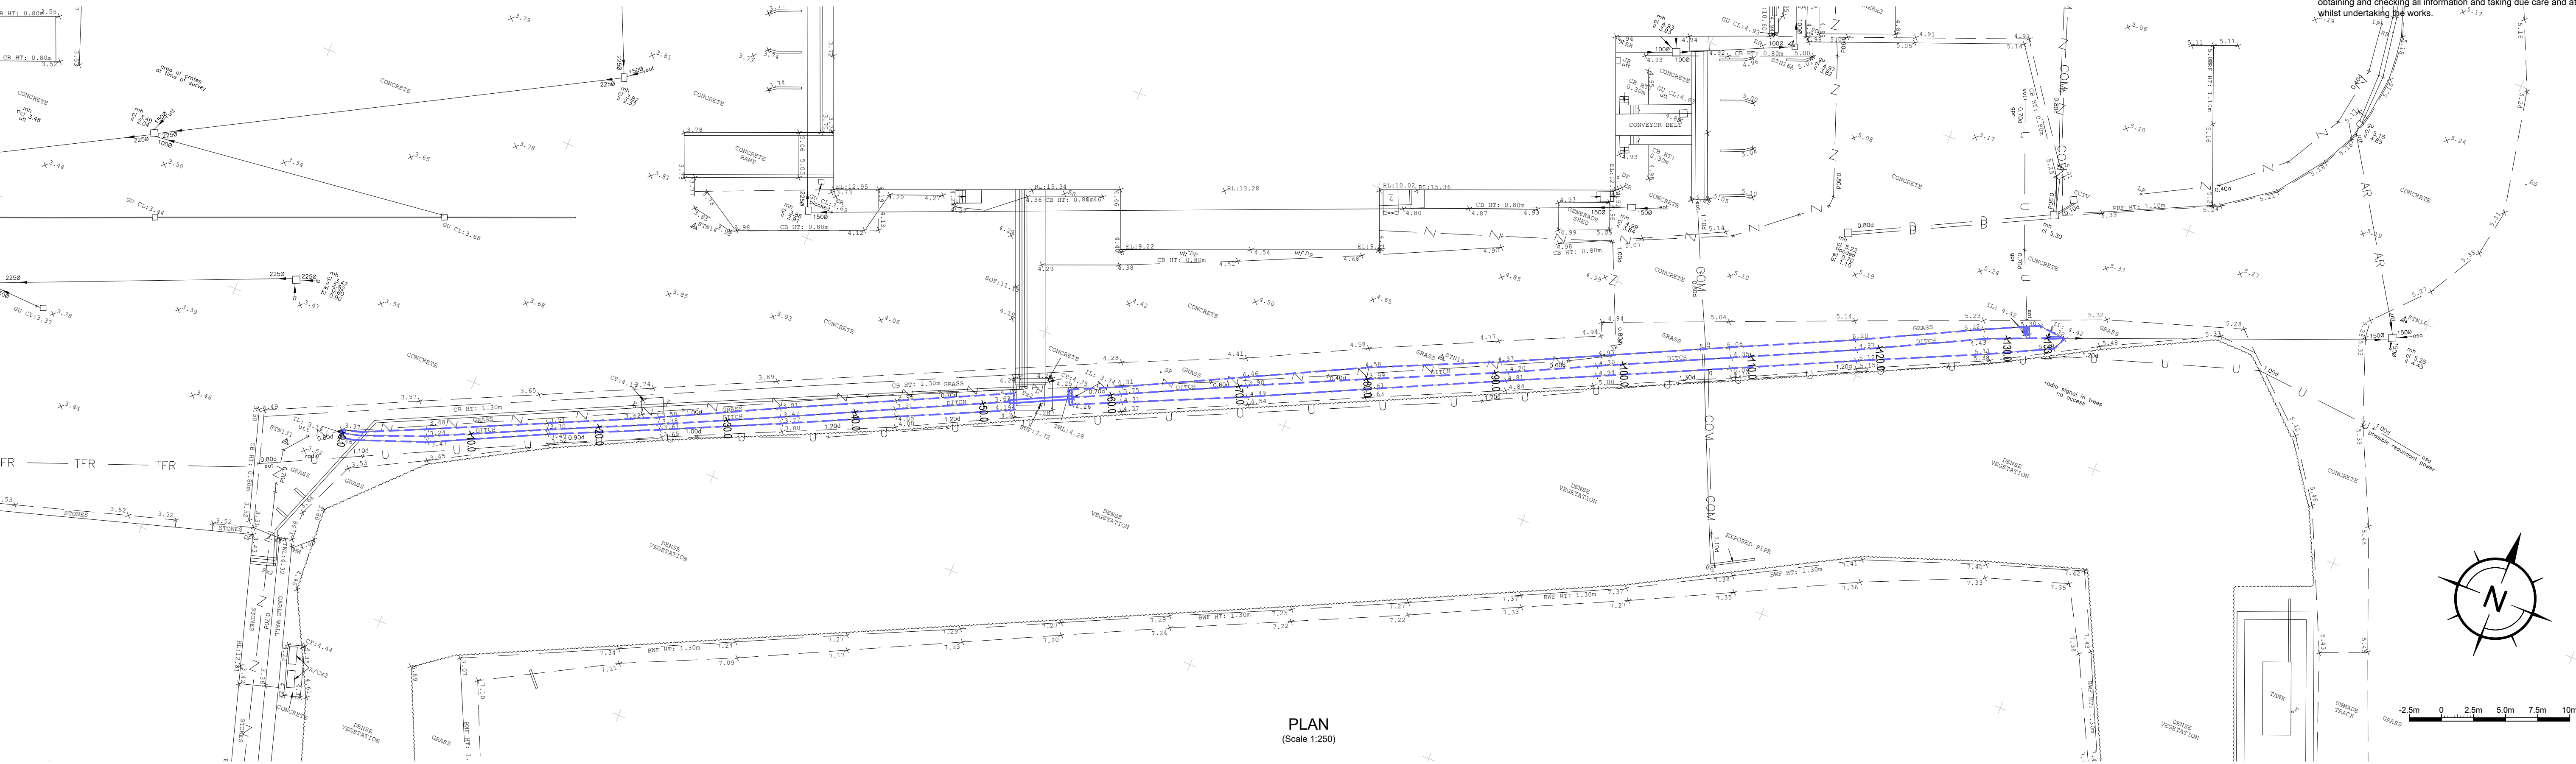

PLAN
(Scale 1:250)

Cross Section for Path 3
Vertical Exaggeration: 2
Datum: 2.00M AOD

Ex Ground Level (m)	3.52	3.53	3.53	3.49	3.58	3.73
Offset (m)	5.00	4.98	4.94	4.94	4.99	5.00

Chainage : 0.001m

Cross Section for Path 3
Vertical Exaggeration: 2
Datum: 2.00M AOD

Ex Ground Level (m)	3.71	3.72	3.68	3.67	3.67	4.51
Offset (m)	5.00	4.98	4.98	4.98	4.98	5.00

Chainage : 25.000m

Cross Section for Path 3
Vertical Exaggeration: 2
Datum: 2.00M AOD

Ex Ground Level (m)	4.40	4.17	4.21	4.08	4.08	4.18	4.90
Offset (m)	5.00	4.98	4.98	4.98	4.98	4.98	5.00

Chainage : 50.000m

Cross Section for Path 3
Vertical Exaggeration: 2
Datum: 2.00M AOD

Ex Ground Level (m)	4.25	4.48	4.51	4.51	4.51	5.12
Offset (m)	5.00	4.98	4.98	4.98	4.98	5.00

Chainage : 75.000m

Cross Section for Path 3
Vertical Exaggeration: 2
Datum: 3.00M AOD

Ex Ground Level (m)	4.97	4.95	4.95	5.01	4.91	4.91	5.52
Offset (m)	5.00	4.98	4.98	4.98	4.98	4.98	5.00

Chainage : 100.000m

Cross Section for Path 3
Vertical Exaggeration: 2
Datum: 3.00M AOD

Ex Ground Level (m)	5.28	5.28	5.14	5.14	5.14	5.30	5.76
Offset (m)	5.00	4.97	4.97	4.97	4.97	4.97	5.00


Chainage : 125.000m

Cross Section for Path 3
Vertical Exaggeration: 2
Datum: 4.00M AOD

Ex Ground Level (m)	5.28	5.28	5.14	5.14	5.14	5.30	5.76
Offset (m)	5.00	4.97	4.97	4.97	4.97	4.97	5.00

Chainage : 133.147m

CROSS SECTIONS
(Scale 1:250 H, 1:500 V)

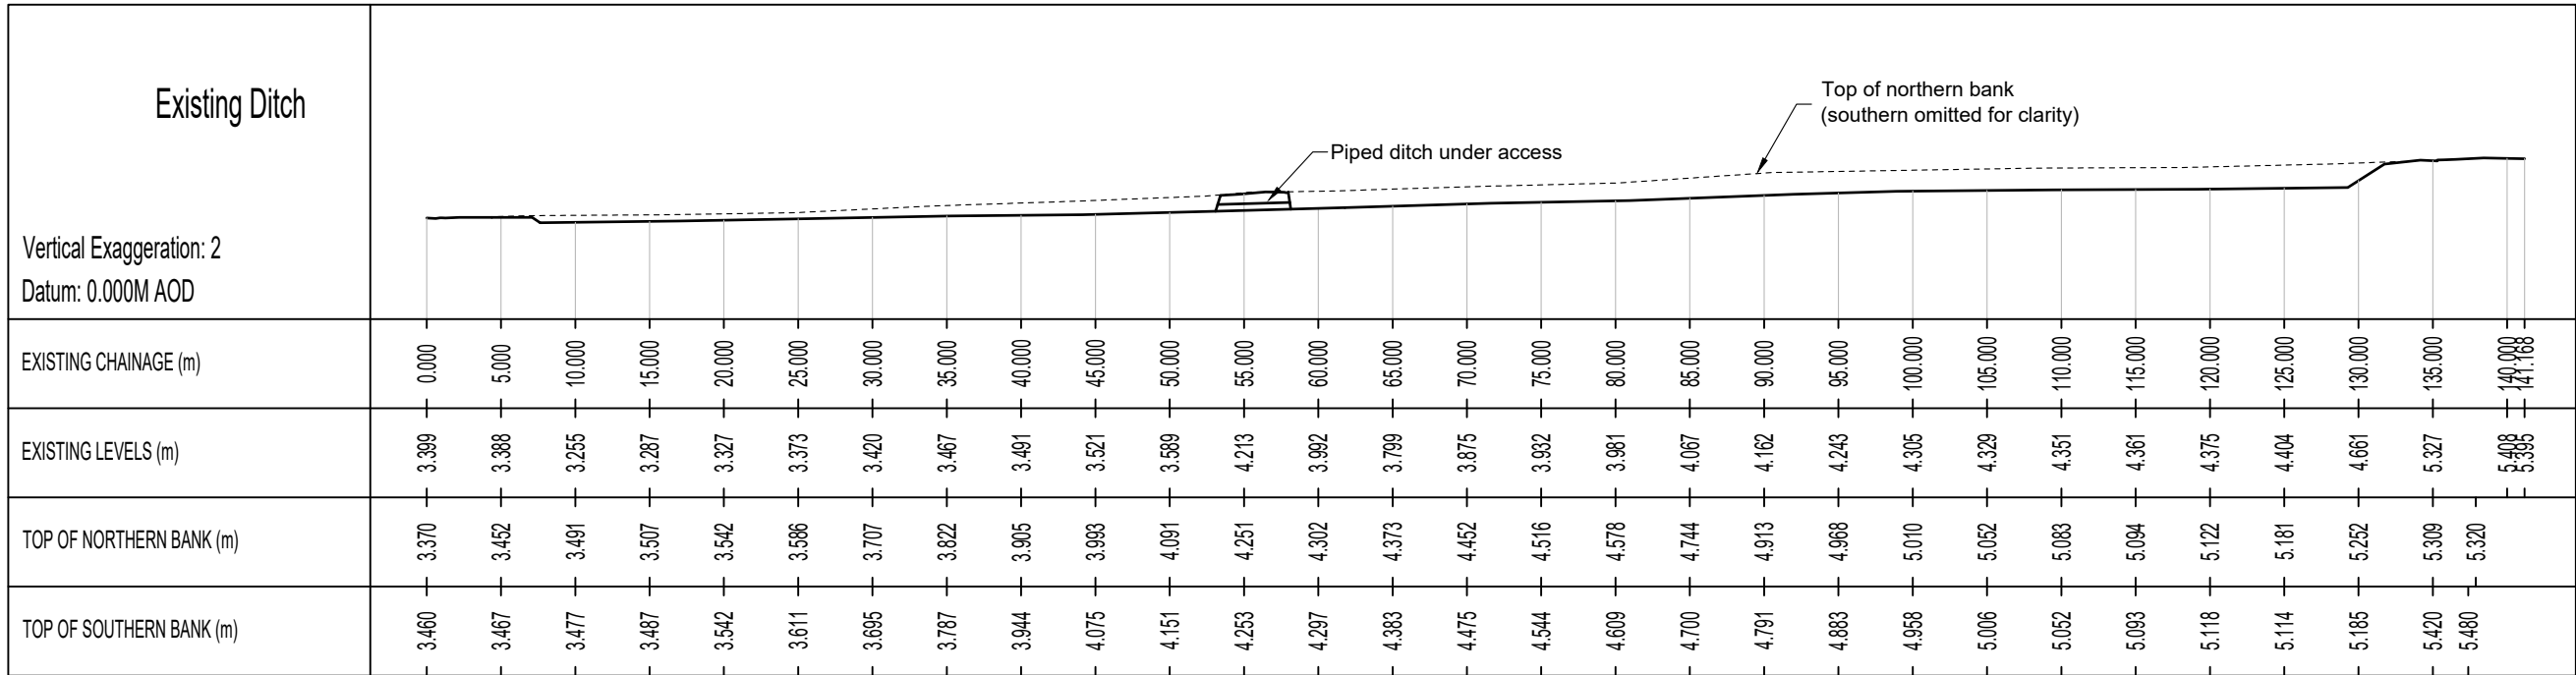

LONGITUDINAL SECTION
(Scale 1:500 H, 1:250 V)

REV	DATE	INT	DESCRIPTION	CHK
-----	------	-----	-------------	-----

Issue Status FOR APPROVAL

The Civil Engineering Practice
11 Tungsten Building
George Street
Fishergate
Sussex
BN41 1RA
01273 424424
reception@civil.co.uk
www.civil.co.uk

CLIENT Barfoots Of Botley
PROJECT Seftor Farm Extension

TITLE Existing Ditch Details

DRAWN A Davies
ENGINEER S Doughty
SCALE As Shown @ A1
DATE March 2025
CHECKED SRD
PROJECT NO. 23995
DRG. NO. 103
REV. -