




1. All dimensions to be checked on site. All details and dimensions relating to sub-Contractors work must be checked and agreed between the sub-Contractor or supplier and the general Contractor.
2. This drawing is to be read in conjunction with all relevant Architect's and Engineer's drawings and specification.
3. The main Contractor is responsible for ensuring the stability of the structure whilst the works are in progress.
4. Any information given regarding existing underground services is given on good faith after consultation with the relevant authority. No liability is accepted by the Consultant and the main Contractor is responsible for obtaining and checking all information and taking due care and attention whilst undertaking the works.

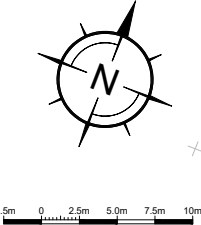


PLAN  
(Scale 1:250)

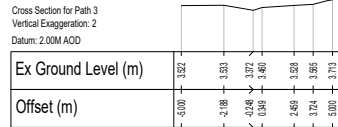


Chainage : 0.001m

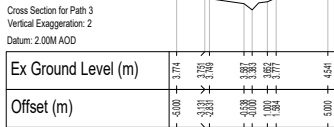


Chainage : 25.000m

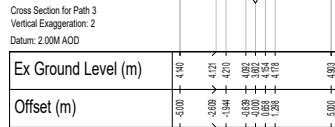


Chainage : 50.000m

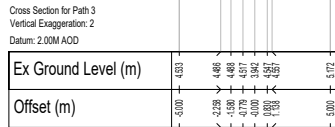


Chainage : 75.000m

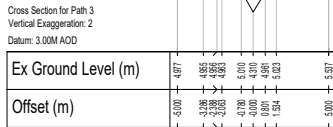

Chainage : 100.000m

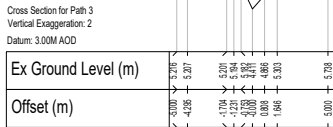

Chainage : 125.000m

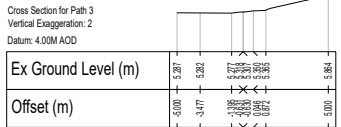

Chainage : 133.147m

### CROSS SECTIONS



LONGITUDINAL SECTION  
(Scale 1:500 H, 1:250 V)

Issue Status **FOR APPROVAL**

Issue Status

FOR APPROVAL



Barfoots Of Botley

## PROJECT Sefter Farm Extension

|       |                        |
|-------|------------------------|
| TITLE | Existing Ditch Details |
|-------|------------------------|

DRAWN \_\_\_\_\_ DATE \_\_\_\_\_

DATE \_\_\_\_\_

A Davies | March 2025

March 2025

ENGINEER  
S. Doughty

March 2025 23995

|         |          |      |
|---------|----------|------|
| CHECKED | DRG. No. | REV. |
| GRD     |          |      |

103

103