


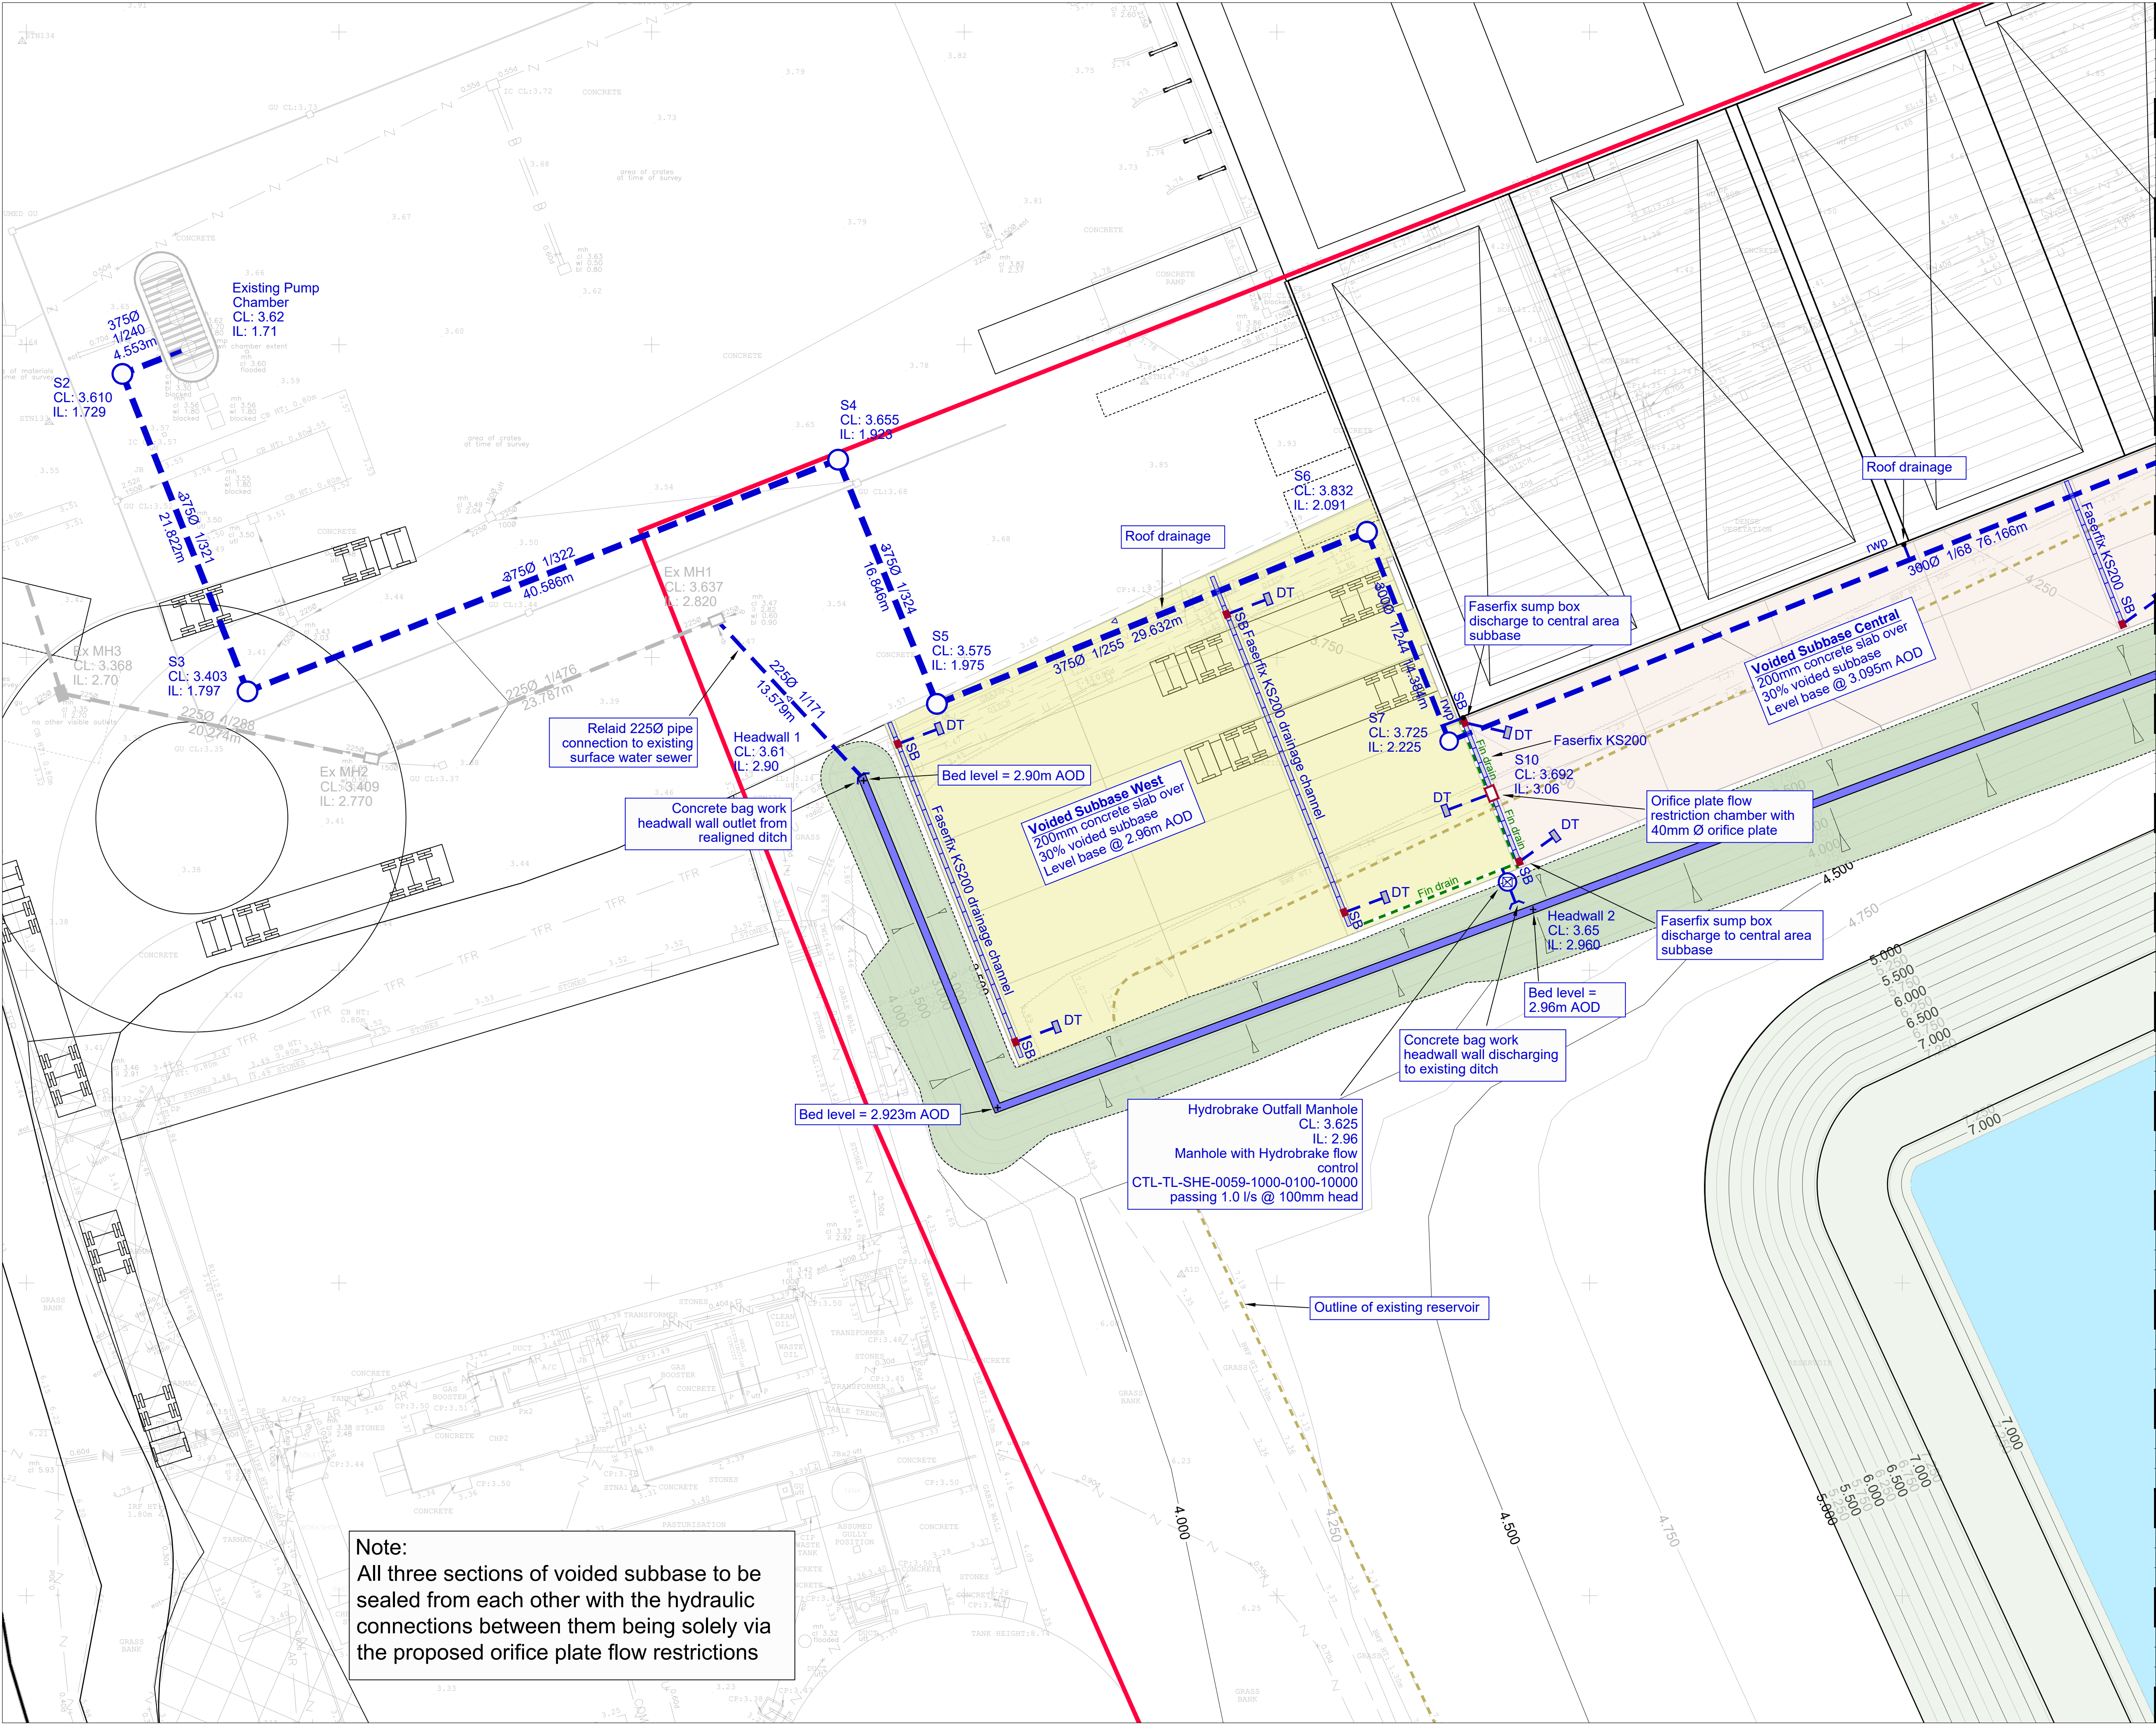

Note:
All three sections of voided subbase to be sealed from each other with the hydraulic connections between them being solely via the proposed orifice plate flow restrictions

- GENERAL NOTES:
1. All dimensions to be checked on site. All details and dimensions relating to sub-Contractors work must be checked and agreed between the sub-Contractor or supplier and the general Contractor.
 2. This drawing is to be read in conjunction with all relevant Architect's and Engineer's drawings and specification.
 3. The main Contractor is responsible for ensuring the stability of the structure whilst the works are in progress.
 4. Any information given regarding existing underground services is given in good faith after consultation with the relevant authority. No liability is accepted by the Consultant and the main Contractor is responsible for obtaining and checking all information and taking due care and attention whilst undertaking the works.

EXISTING DRAINAGE

PROPOSED PRIVATE DRAINAGE

Roof drainage


Faserfix KS200 drainage channel

Voided Subbase Central

Voided Subbase West

Voided Subbase East

Surface water channel

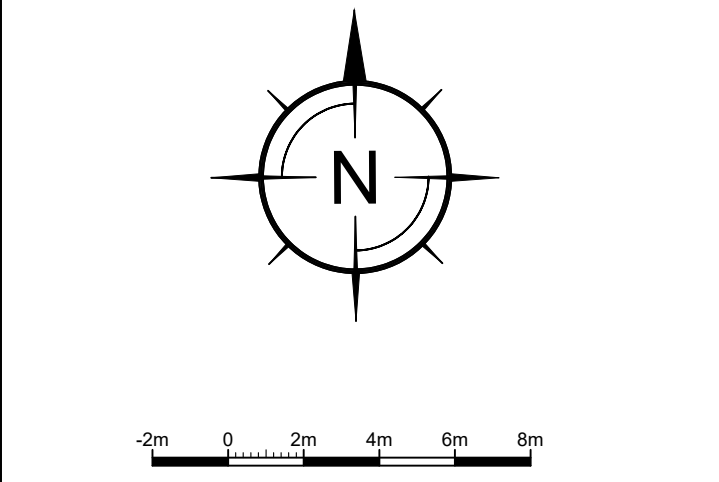

REV	DATE	INT	DESCRIPTION	CHK
FOR APPROVAL				

The Civil Engineering Practice
11 Tungsten Building
George Street
Fishergate
Sussex
BN41 1RA
01273 424424
reception@civil.co.uk
www.civil.co.uk

CLIENT	Barfoot's Of Botley				
PROJECT	Selter Farm Extension				
TITLE	Site Layout - Proposed Drainage - Sheet 1				
DRAWN	A Davies	DATE	March 2025	PROJECT NO.	23995
ENGINEER	S Doughty	CHECKED	SRD	DRG. No.	201
SCALE	1:200 @ A1, 1:400 @ A3			REV.	-