


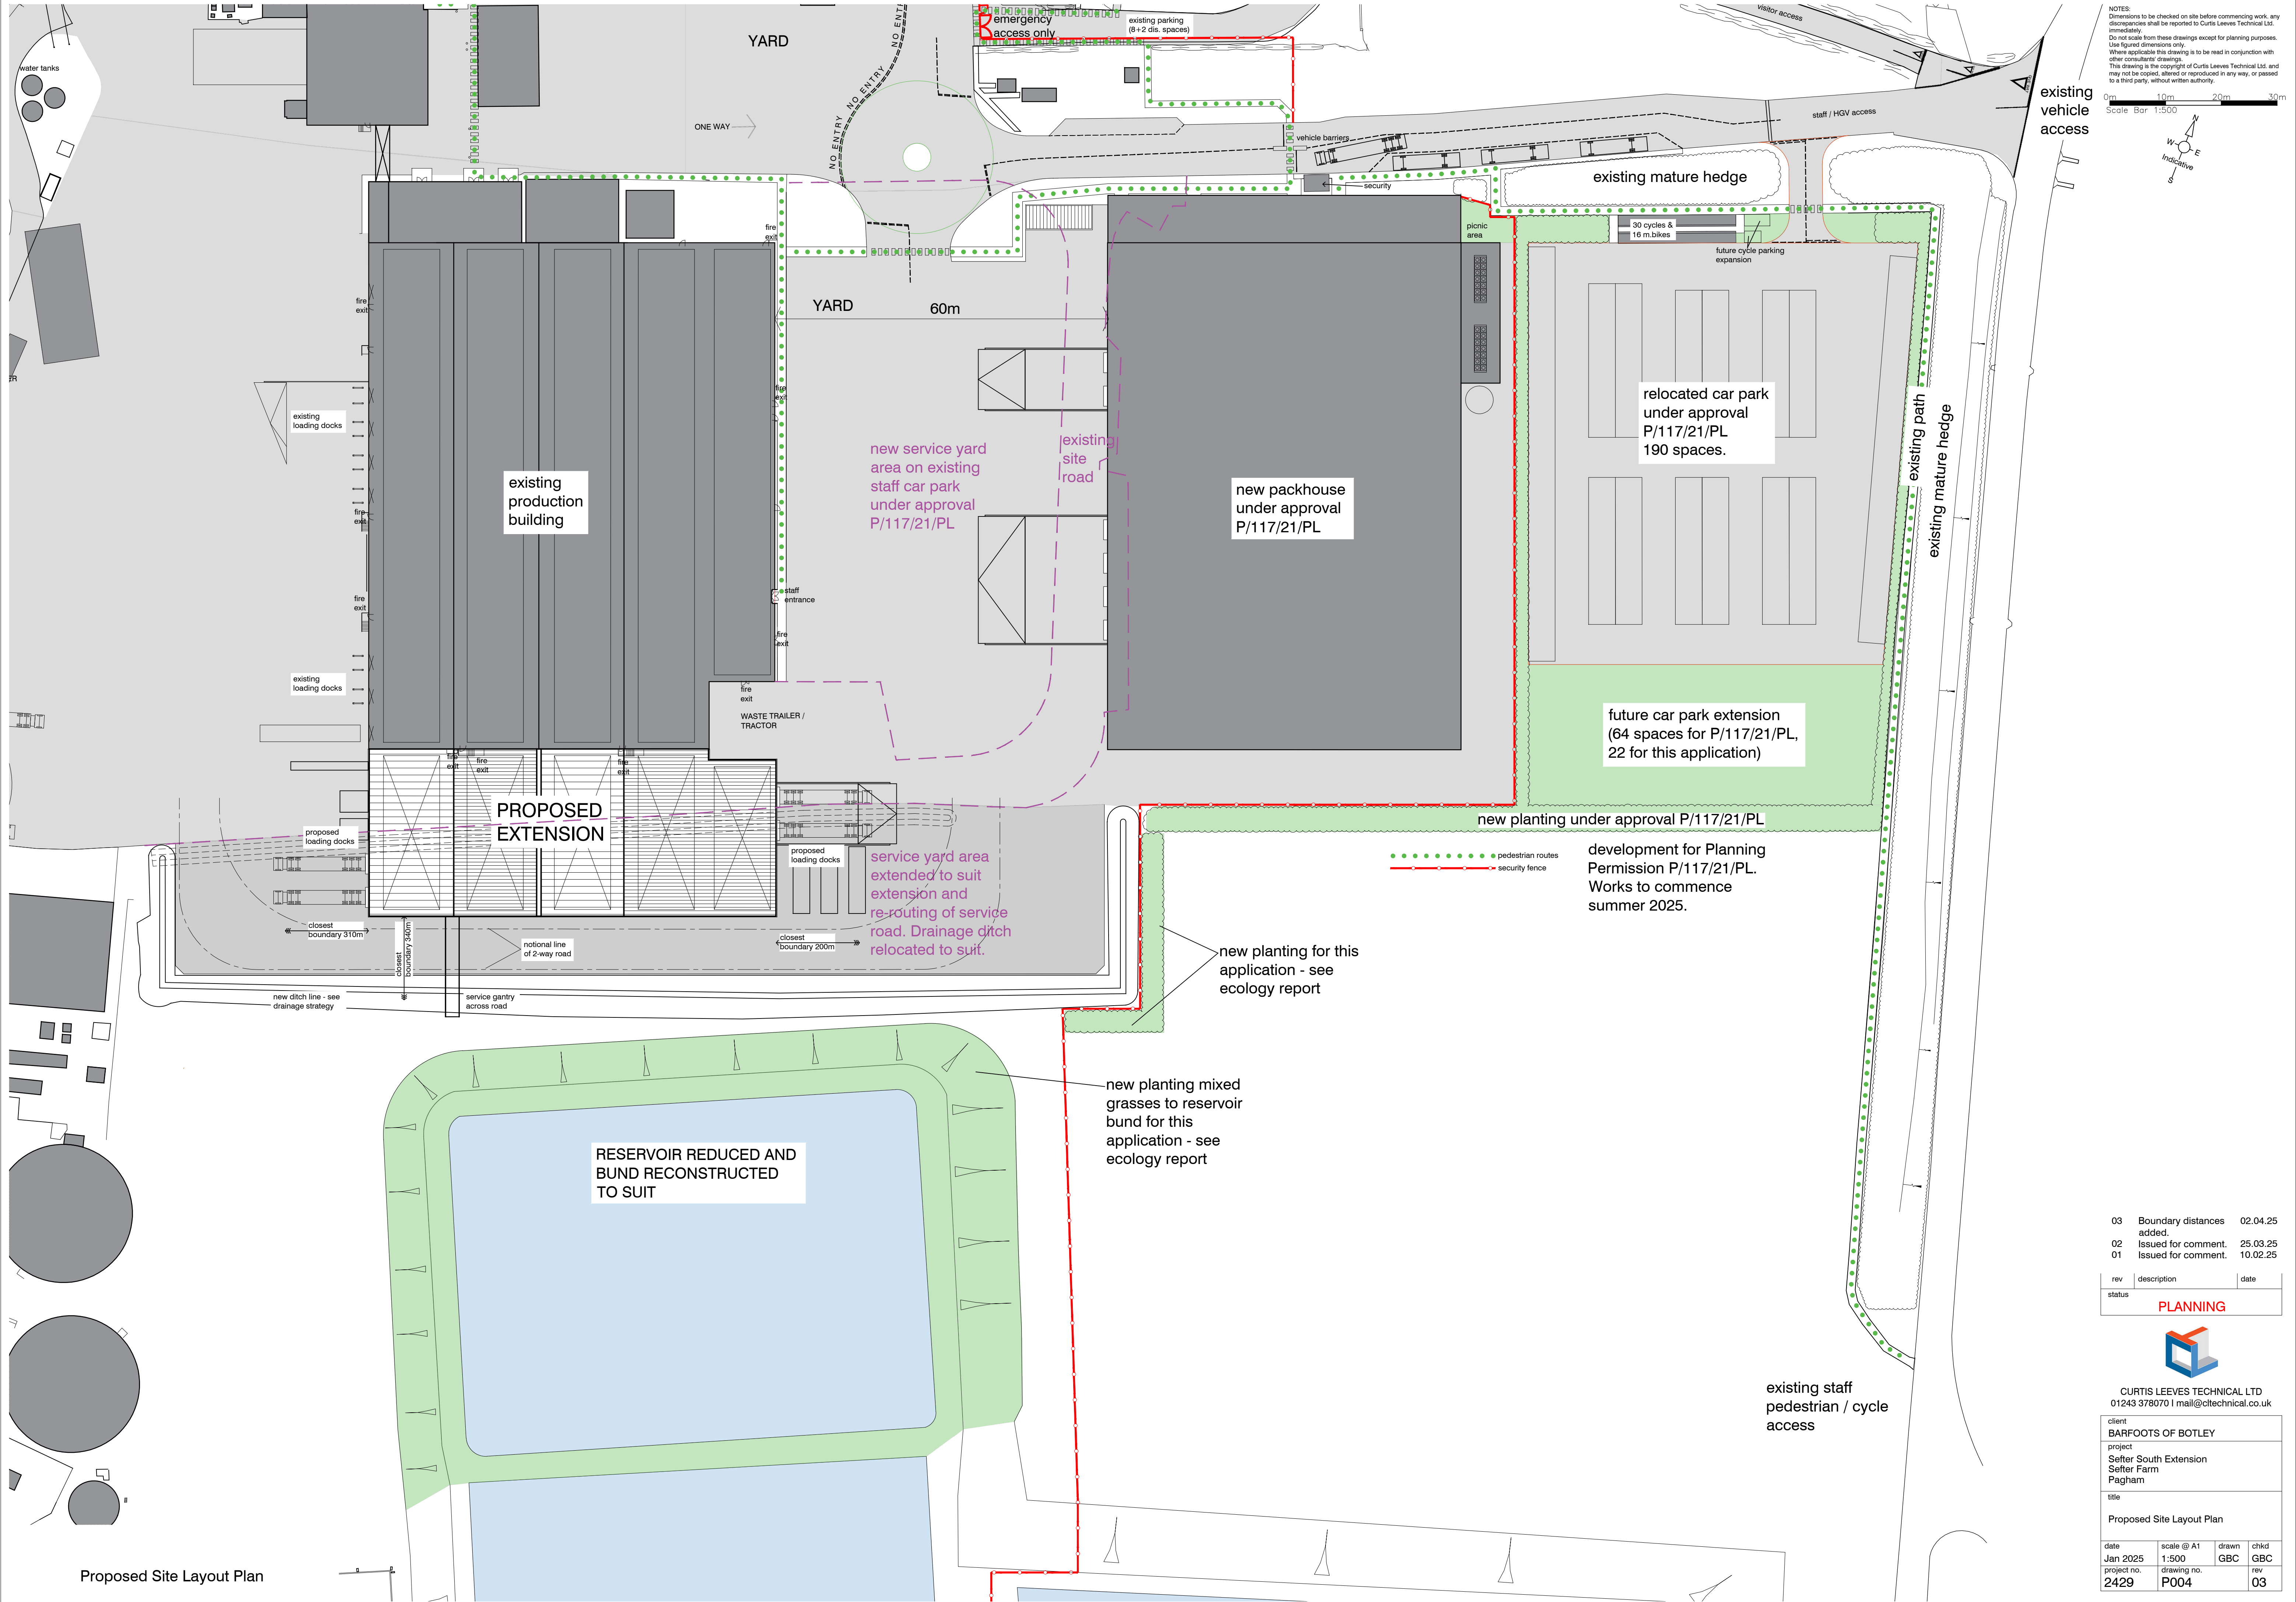

Proposed Site Layout Plan

03	Boundary distances added.	02.04.25
02	Issued for comment.	25.03.25
01	Issued for comment.	10.02.25
rev	description	date
status	PLANNING	

CURTIS LEVES TECHNICAL LTD 01243 378070 mail@ctechnical.co.uk			
client	BARFOOTS OF BOTLEY		
project	Setter South Extension Setter Farm Pagham		
title	Proposed Site Layout Plan		
date	scale @ A1	drawn	chkd
Jan 2025	1:500	GBC	GBC
project no.	drawing no.		rev
2429	P004		03