




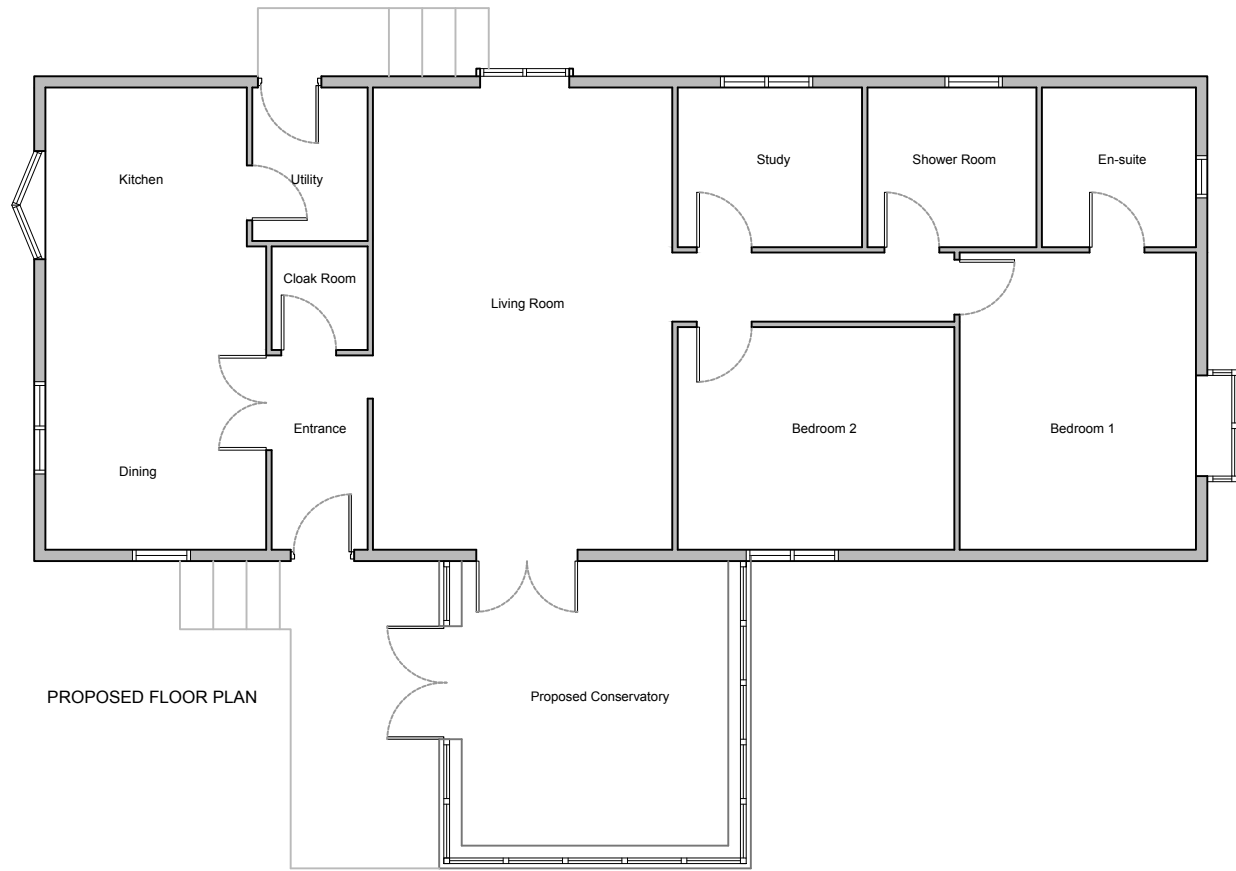

PROPOSED FLOOR PLAN

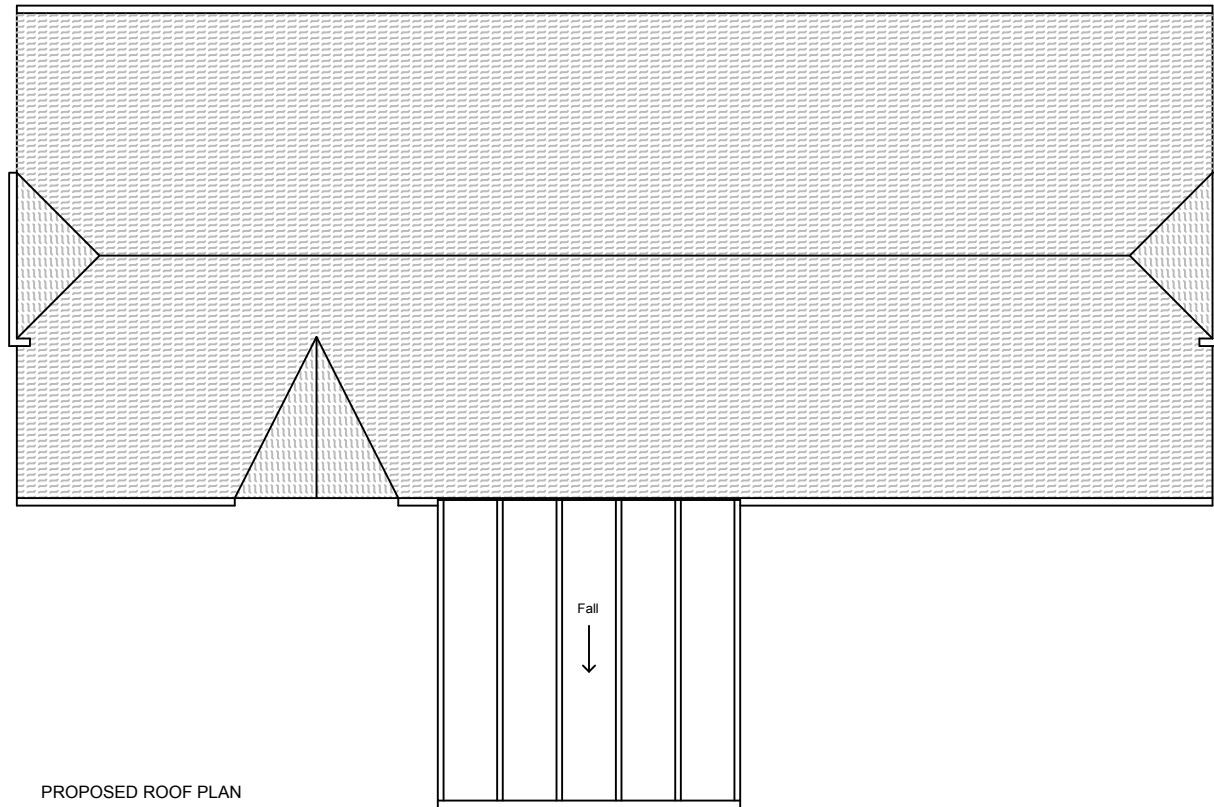

PROPOSED ROOF PLAN

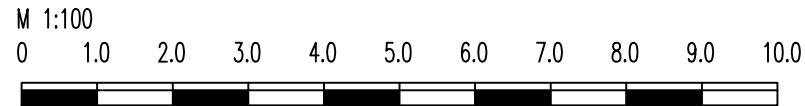

NOTES

- The Copyright of this drawing is the property of MW Designs and must not be copied or otherwise reproduced without written consent.
- The contractor is responsible for checking dimensions, tolerances and references. Any discrepancy to be verified with the Architect before proceeding with the works.
- Do not scale drawing. Figured dimensions to be worked to in all cases.
- All work and materials to be in accordance with current applicable Statutory Legislation and to comply with all relevant Codes of Practice and British Standards.

FOR PLANNING ONLY



06.05.20	A	Issue for Planning
02.05.20	-	Issue for Comment

date	rev	revision/author/checker
------	-----	-------------------------

client
Mr & Mrs Spurling
project
48 Honeysuckle Drive, Pagham PO21 3PT
drawing
PROPOSED PLANS

drawing no		rev	
A (20) P00		A	
drawn	CMW	checked	CMW
scale @ A3	1:100	date	02.05.20

42 Willmore End
London, SW19 3DF
T: +44 (0)7841024813
E: chris.mwdesigns@gmail.com