


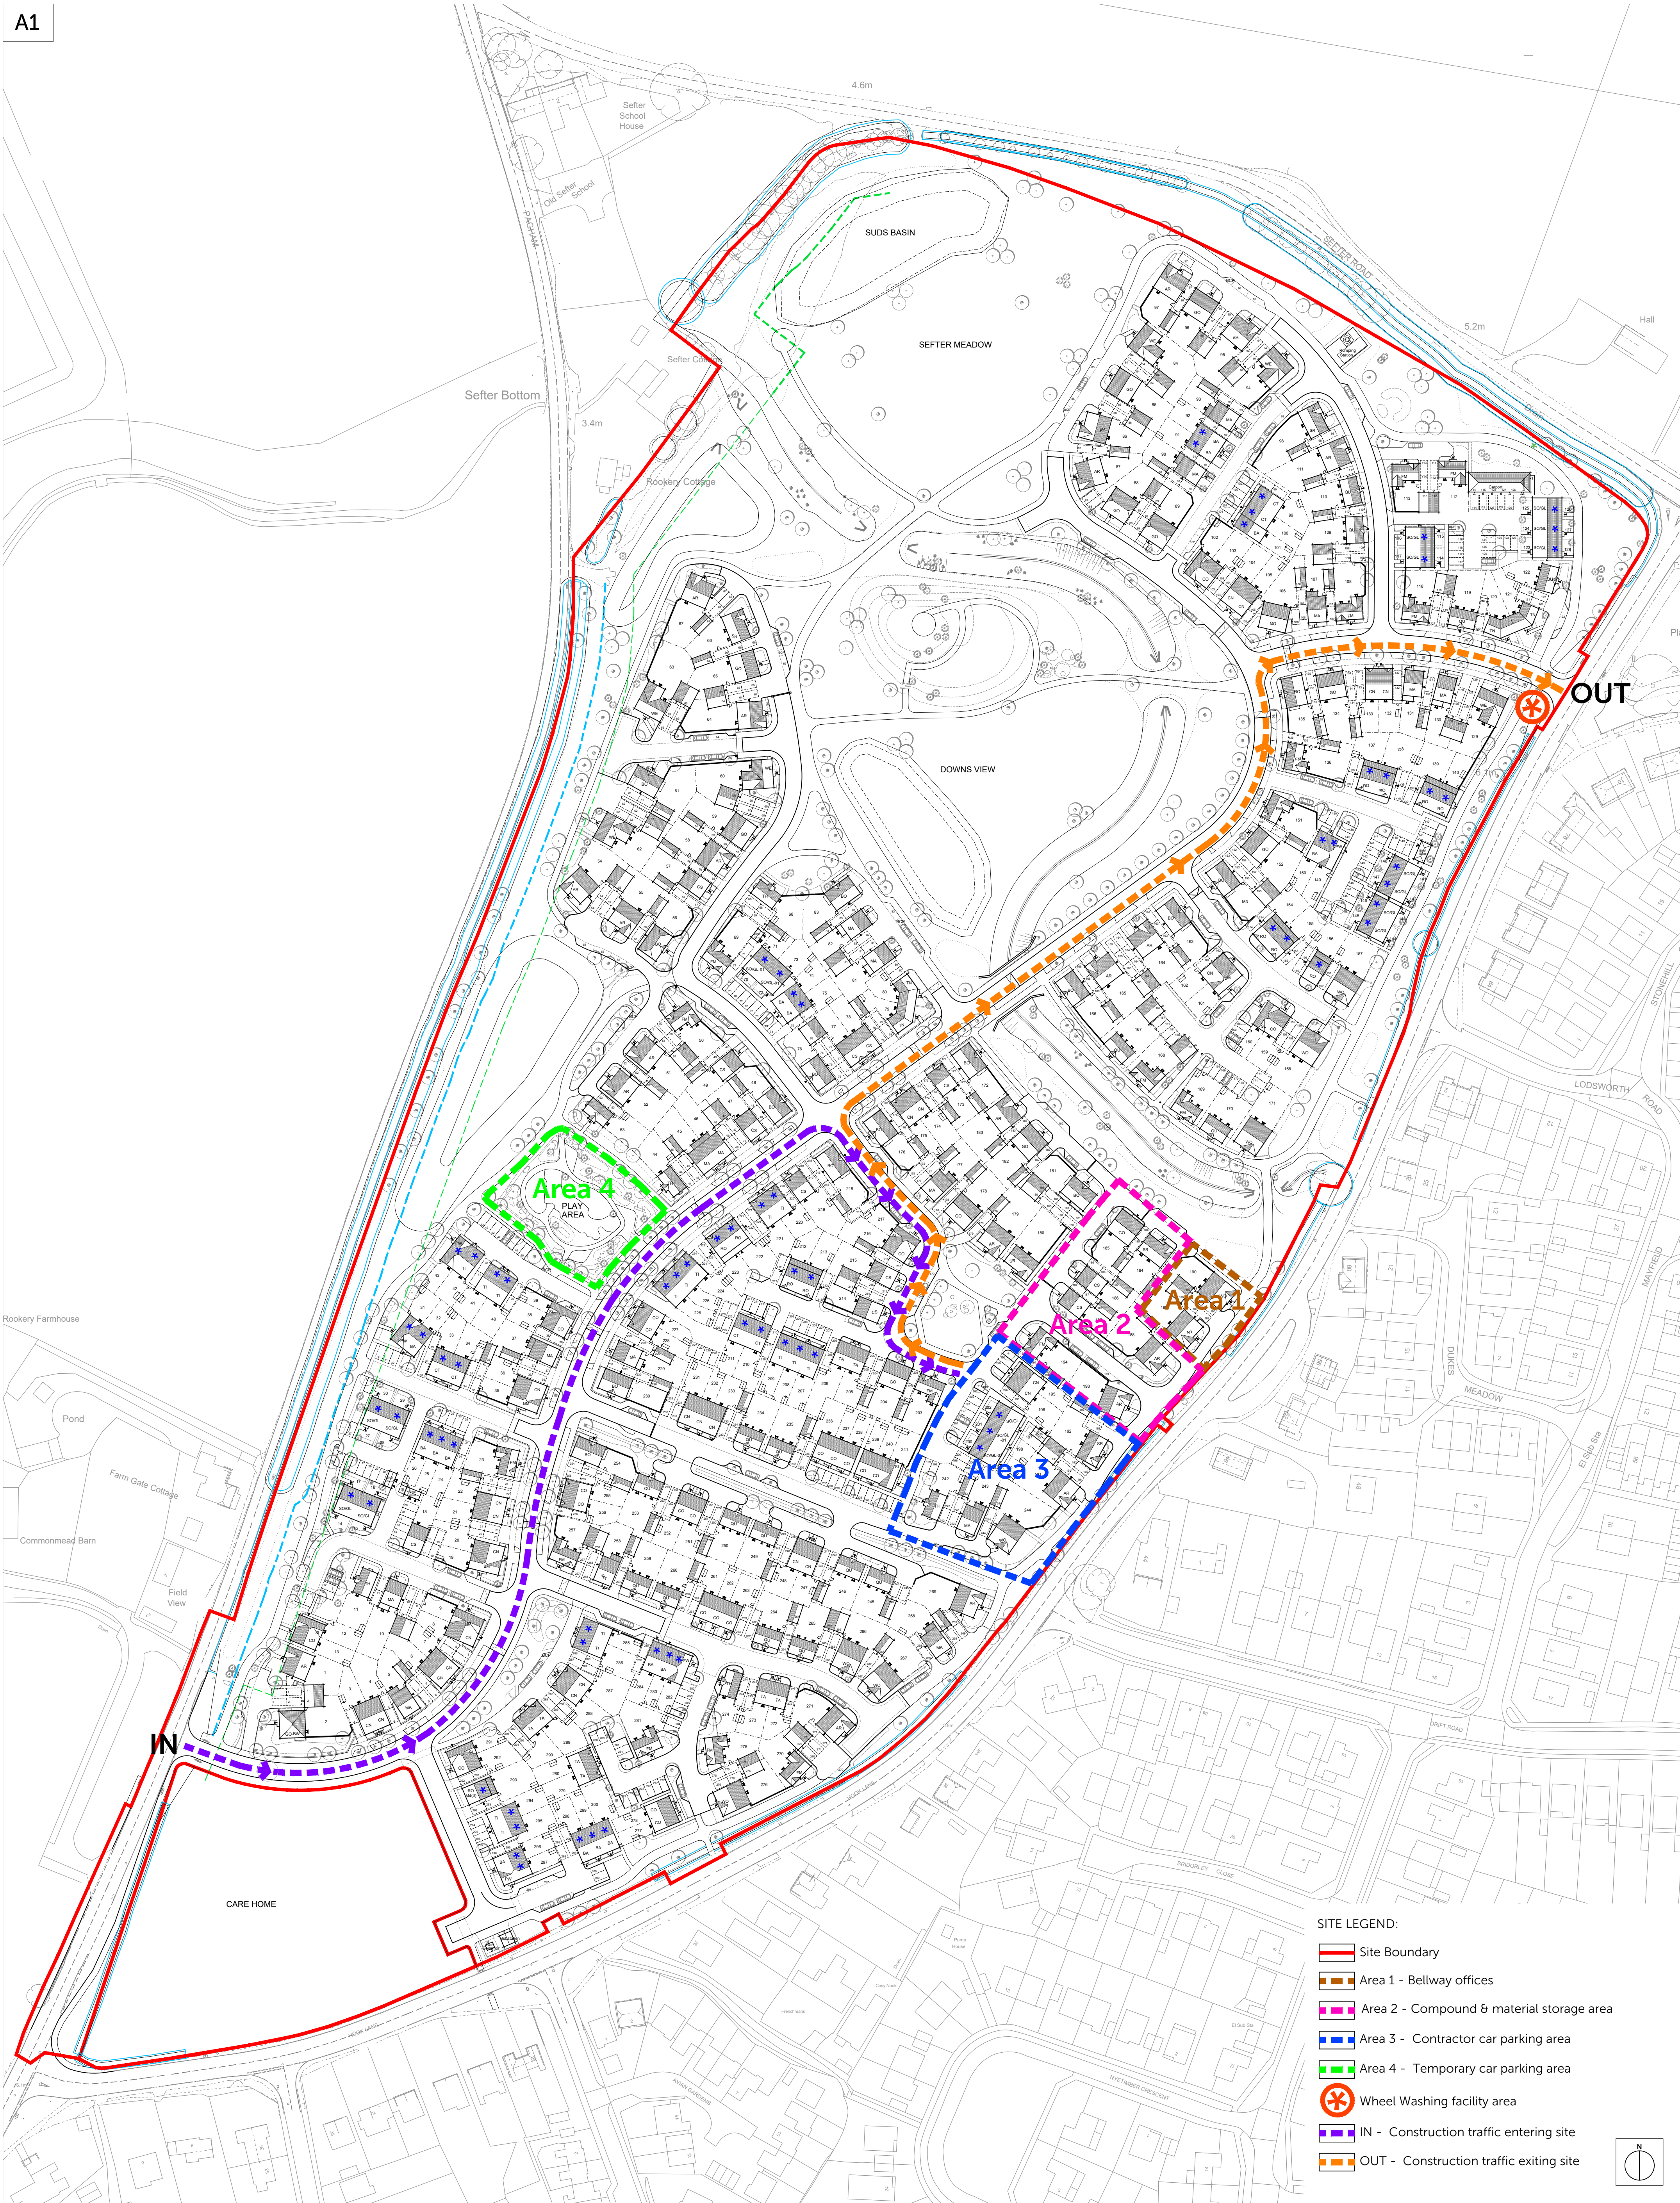

Romsey Office
Building 300, The Grange,
Romsey Road,
Michelmersh, Romsey,
Hampshire, SO51 0AE
T: 01794 367703 F: 01794 367276

Portishead Office
Unit 5, Middle Bridge Business Park,
Bristol Road,
Portishead,
Bristol, BS20 6PN
T: 01275 407000 F: 01794 367276

www.thrivearchitects.co.uk
This drawing is the copyright of Thrive Architects Ltd ©. All rights reserved. Ordnance Survey Data © Crown Copyright. All rights reserved. Licence No. 100007359. DO NOT scale from this drawing. Contractors, Sub Contractors and Suppliers are to check all relevant dimensions and levels of the site and building before commencing any shop drawings or building work. Any discrepancies should be recorded to the Architect. Where applicable this drawing is to be read in conjunction with the Consultants' drawings.

Rev	Description	Date	Au	Ch
P1	Preliminary Issue	09.12.21	SKW	CAW

scale 1:1000
0 20m 40m 60m

Project **Hook Lane, Pagham**
Drawing **Site Layout - Construction Management Plan**

Client	Hallam Land	Date	June 2020
Job no.	HALL200505	Revision	P1
Dwg no.	CMP.01	Scale	1:1000 at A1
Author	AS	Checker	CW
Status	FOR INFORMATION	Office	Romsey
Client ref.			

