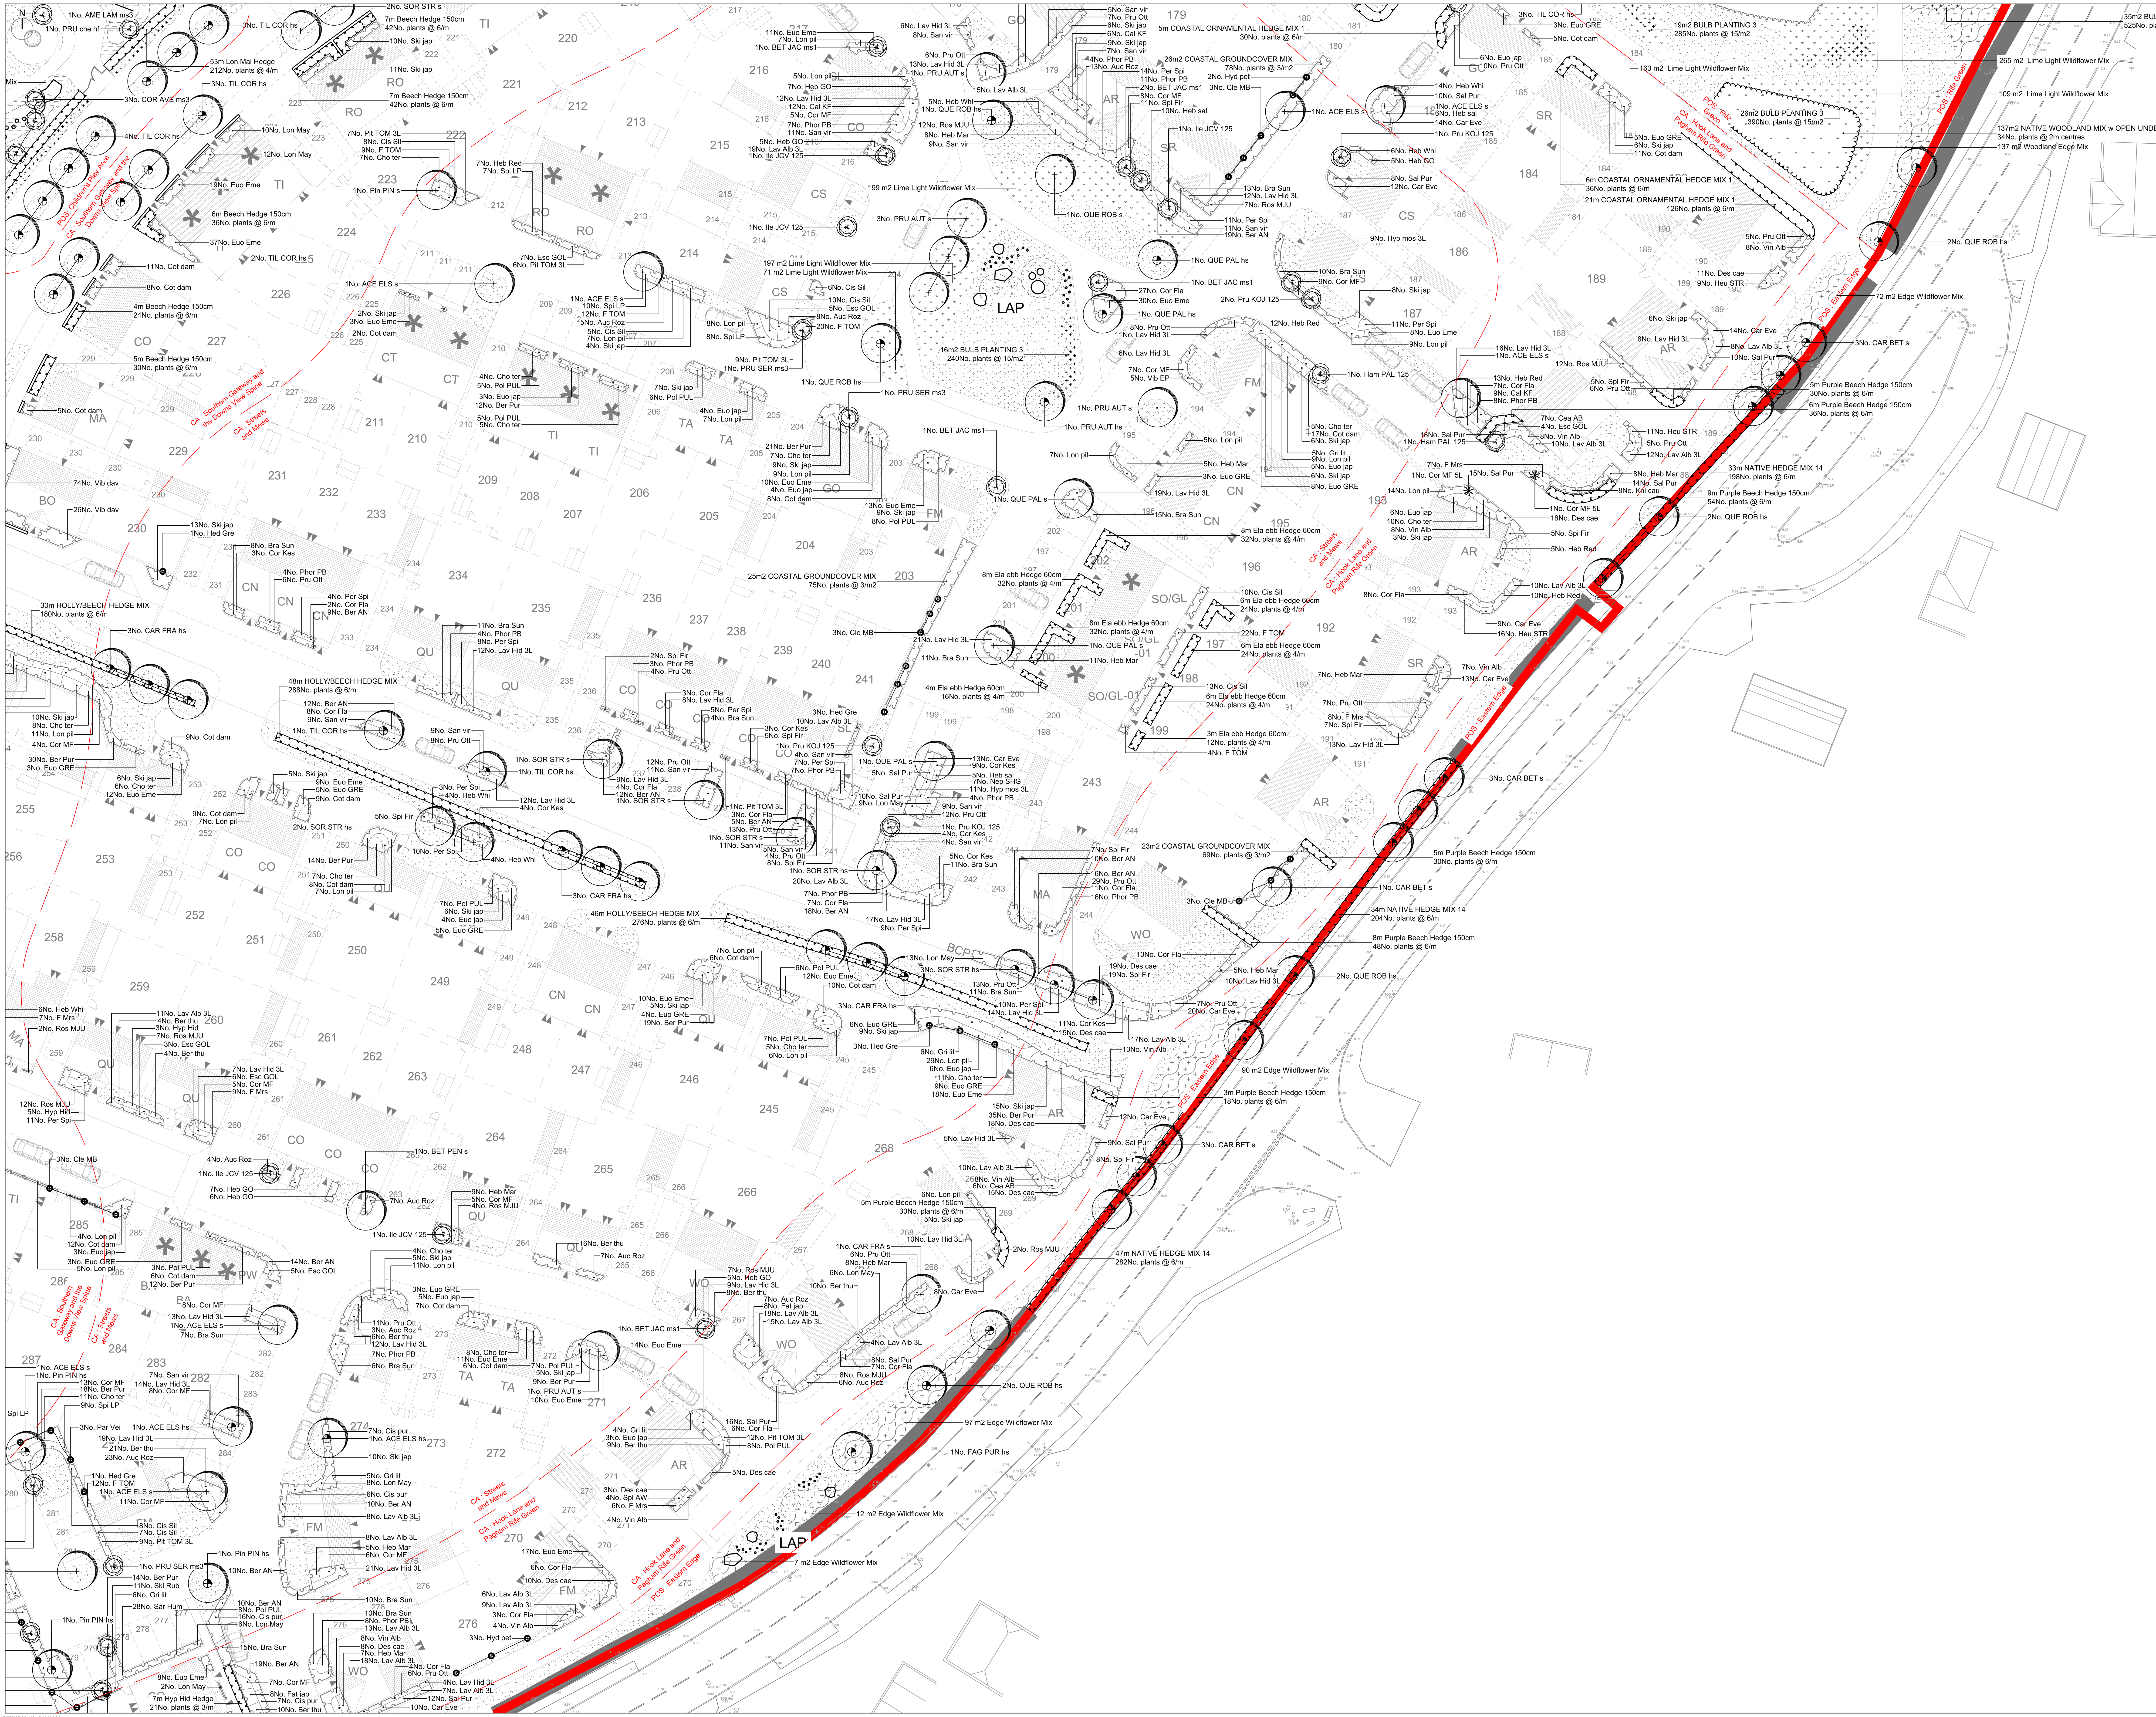

KEY

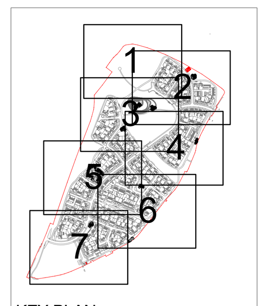

KEY PLAN

Please refer to below list for UW Softworks dwgs located in accordance with the above Key Plan:

1. 167-RM-09
2. 167-RM-10
3. 167-RM-11
4. 167-RM-12
5. 167-RM-13
6. 167-RM-14
7. 167-RM-15

See 167-RM-16 for Softworks Schedule

NOTES

For planning purposes only. All dimensions to be verified on site. Do not scale this drawing. All discrepancies to be clarified with project Landscape Architect.

Plan based on Thrive dwg no. HALL200505.SL.01 and Brookbanks dwg no. 10461-DR-001

Existing Vegetation to be retained in accordance with Arboricultural guidance.

Drawing to be read in conjunction with UW dwgs and all reserved matters information prepared by design team. See below list of UW dwgs:

- *Vegetation Retention and Removal Plan 167-RM-01*
- *Hardworks Plan 167-RM-[02-08]*
- *Softworks Plan 167-RM-[09-15]*
- *Softworks Schedule 167-RM-16*
- *Footpath/Cyclepath Phasing Plan 167-RM-17*

For all structural, lighting and drainage information please refer to Thrive and Brookbanks information.

Project Engineer to confirm all foundations in relation to tree specification/substrate composition.

Prunus spp. to be planted with ReRoot root barriers (Green Blue Urban), or similar, where specified in close proximity to proposed hardstanding.

All soft areas in back gardens to be turfed.

This drawing is the property of Urban Wilderness Ltd and is issued on the condition it is not reproduced, retained or disclosed to any unauthorised person, either wholly or in part without written consent of Urban Wilderness Ltd.

- Ornamental Planting
- Hedges
- Native Coppice Mix
- Native Woodland Mix
- Ornamental Tree/Shrub
- Tree-Heavy Standard
- Tree-Standard
- Tree-Feather
- Shrub-Climber 10L
- Shrub-Climber 3L
- Shrub-Specimen 10L
- Amenity Grass
- Purple Haze Wildflower Mix
- Lime Light Wildflower Mix
- Edge Wildflower Mix
- Seasonal Wet Meadow Mix
- Woodland Edge Mix
- Grassland Mix
- Bulbs
- Design Code 'Character Areas' (CA) / 'POS Typologies' (POS) in accordance with Character Area Plan (pg 26) and POS Typologies Plan (pg 35) within Hook Lane, Pagham Design Code Document October 2020. Areas / Typologies labelled within drawing (see left).

rev	details	date
C	*Updates to suit layout changes*	*21 May 21*
B	*Updates to suit layout changes*	*18 May 21*
A	*Updates to suit layout changes*	*18 Dec 20*

URBAN WILDERNESS

7 Saw Mill Yard, Water Lane, Holbeck, Leeds
LS11 5WH
www.urbanwilderness.co.uk
design@urbanwilderness.co.uk
0113 4720300
registered in Scotland SC371979

client: Hallam Land Management Ltd

project: Hook Lane Pagham

drawing title: Softworks Structure [6 of 7]

drawing status: PLANNING

drawn by: AJK | checked by: SF | date: 11 Dec 20

scale: 1:250 | paper size: A0

job/dwg no.: 167-RM-14 | rev.: C

ARUN DISTRICT COUNCIL P/42/22/DOC