


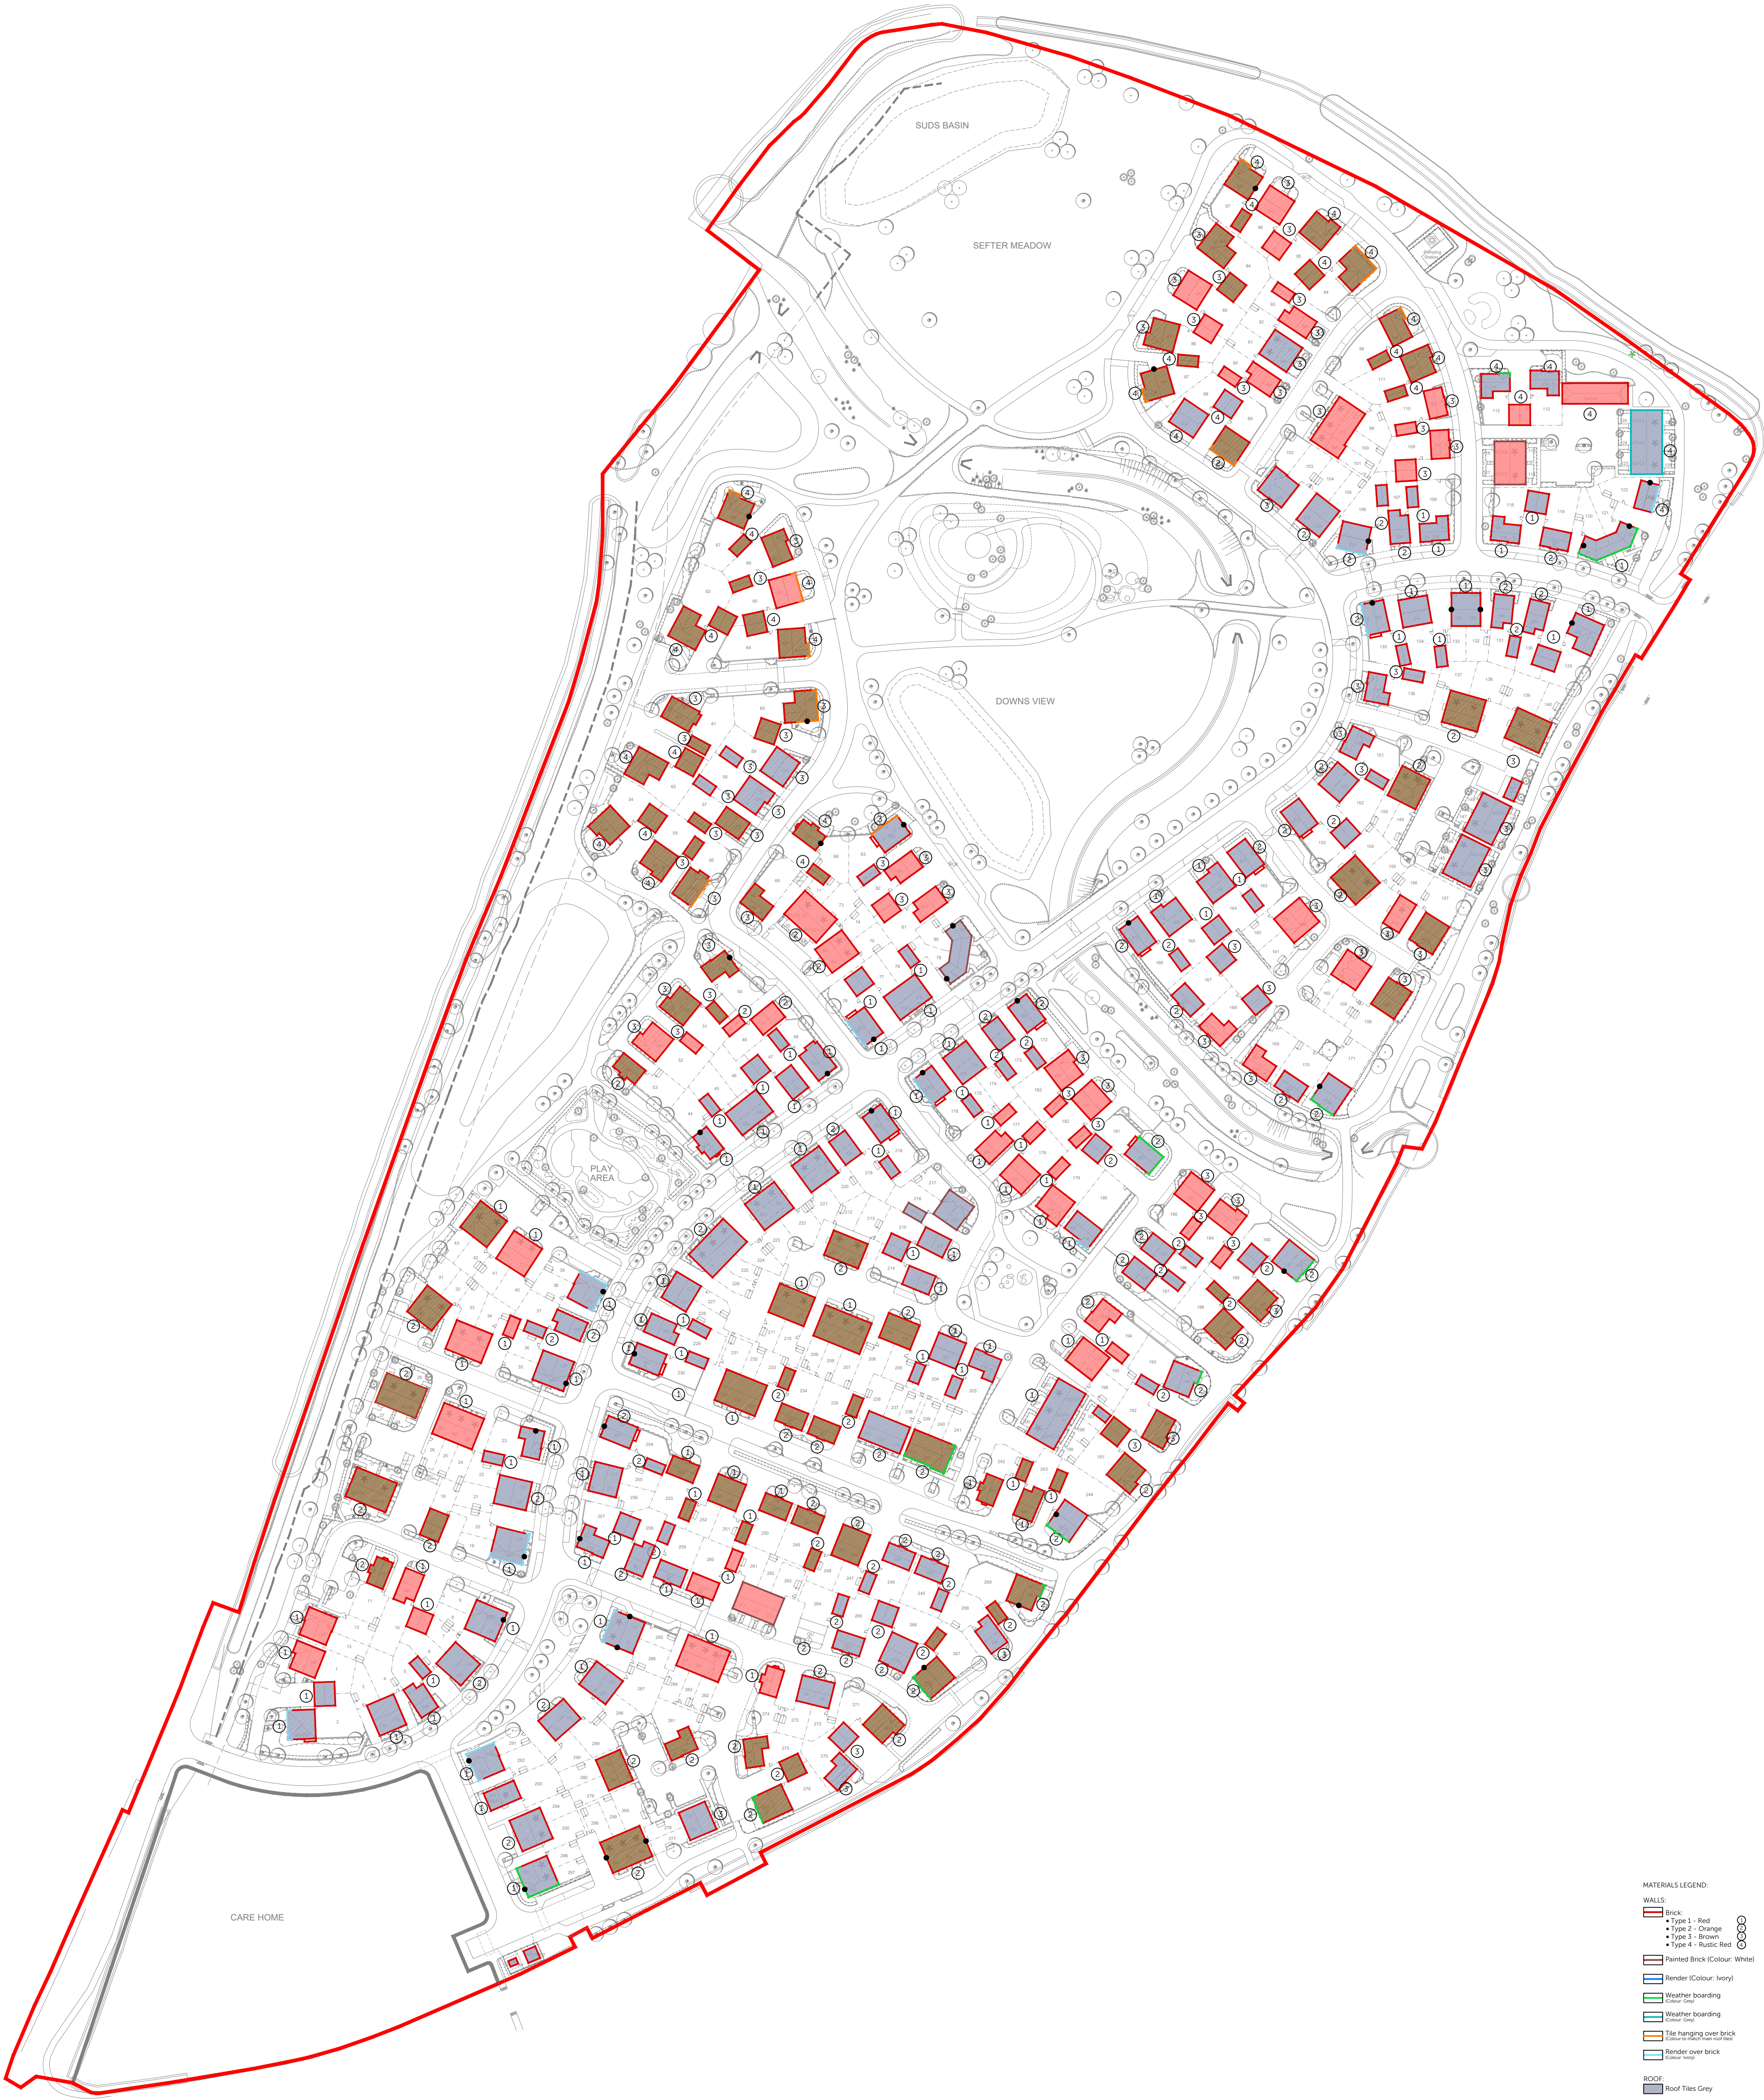

MATERIALS LEGEND:

WALLS:

- Brick:
  - Type 1 - Red
  - Type 2 - Orange
  - Type 3 - Brown
  - Type 4 - Rustic Red
- Painted Brick (Colour: White)
- Render (Colour: Ivory)
- Weather boarding (Colour: Grey)
- Weather boarding (Colour: Green)
- Tile hanging over brick (Colour to match roof face)
- Render over brick (Colour: Grey)

ROOF:

- Roof Tiles Grey
- Roof Tiles Brown
- Roof Tiles Mottled Red
- Chimney Locations