




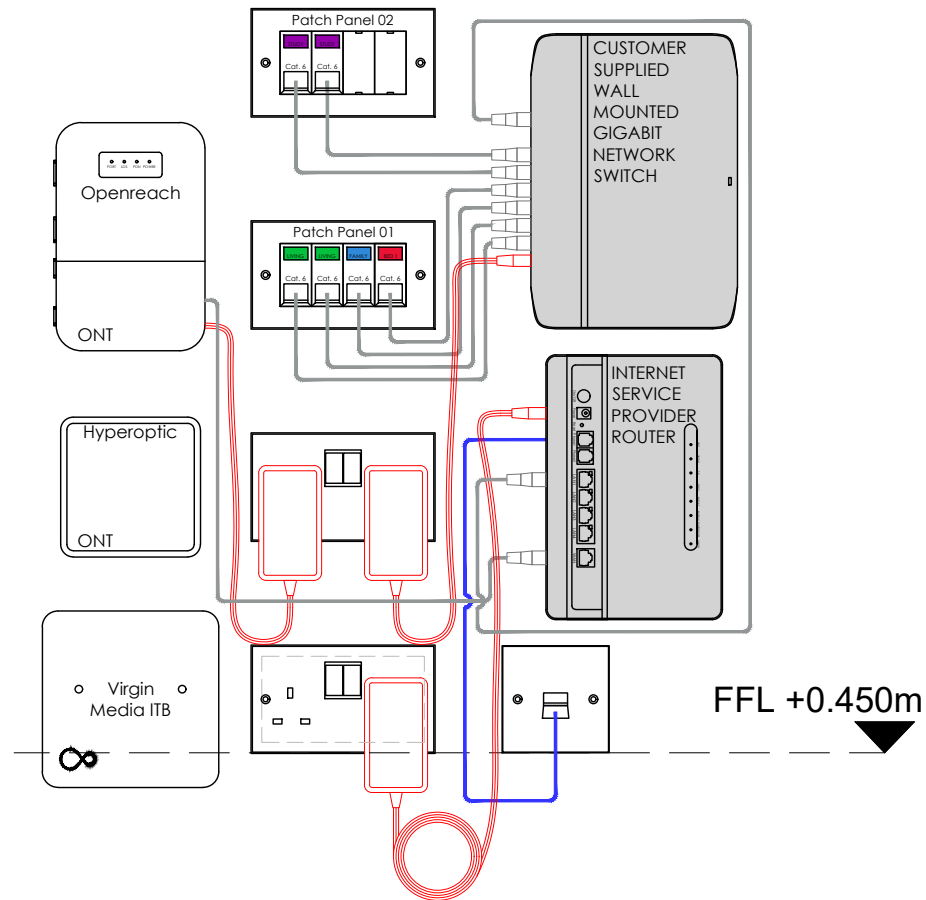

Openreach FTTP Connection

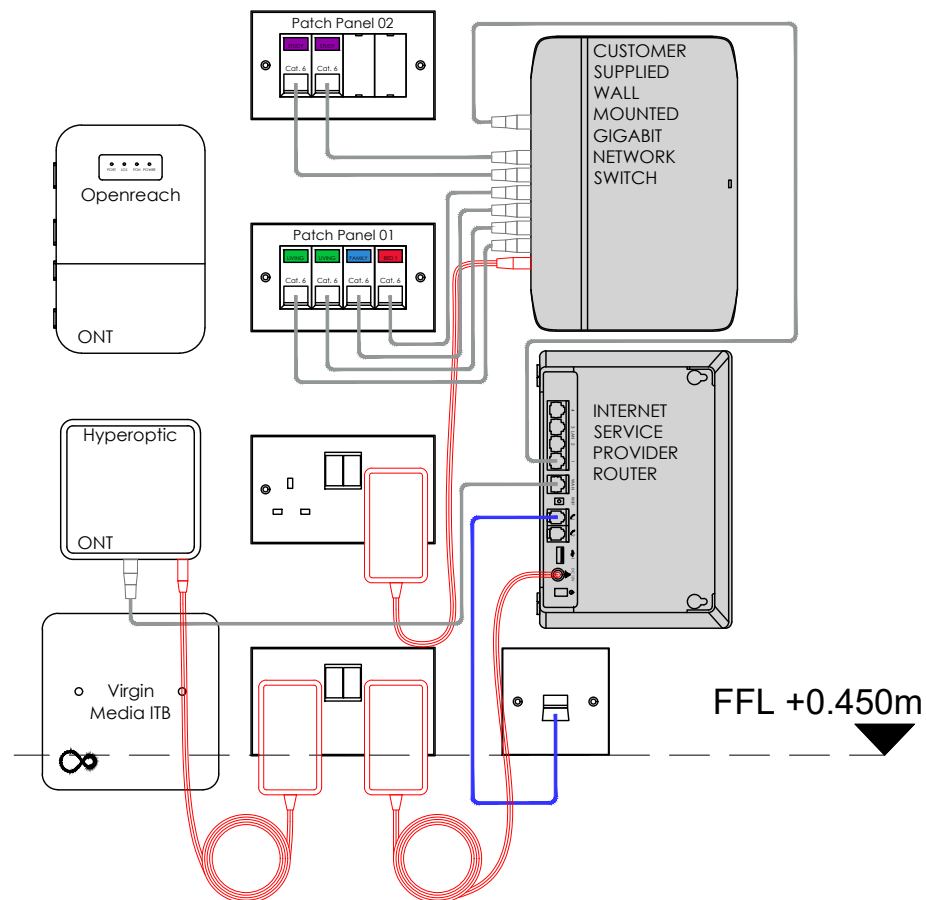

Hyperoptic FTTP Connection

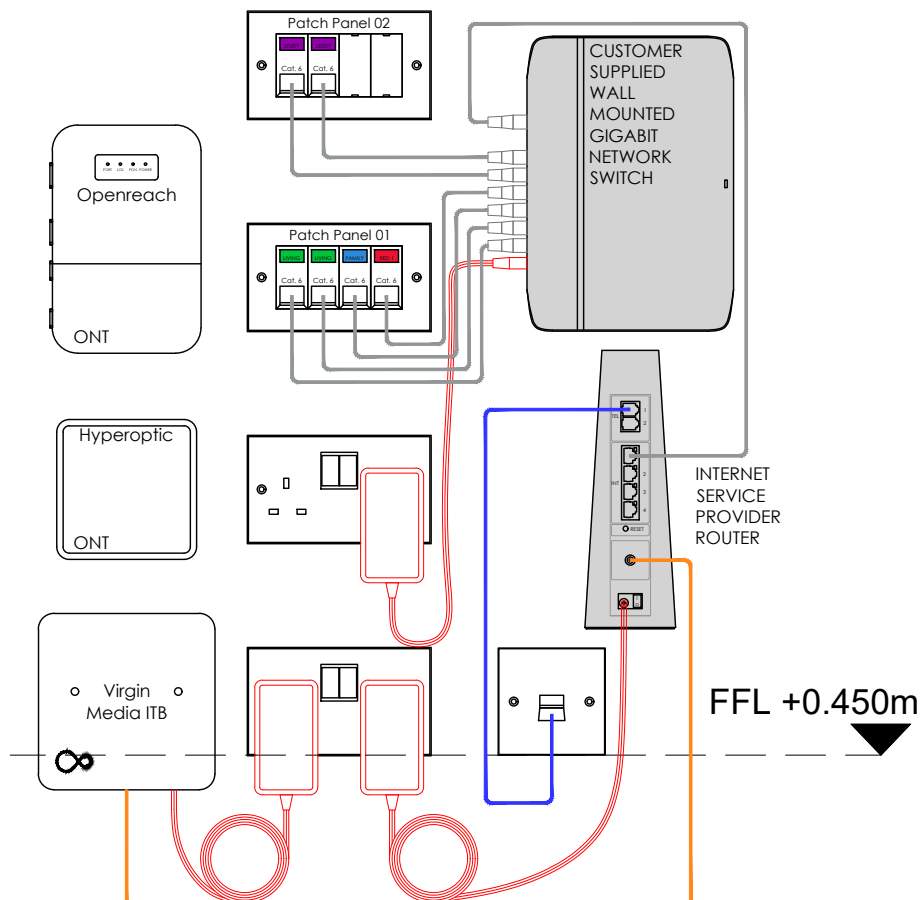

Virgin Media FTTP Connection

FTTP Equipment Key:
ITB - Internal Termination Box (Virgin Media)
ONT - Optical Network Termination

Cable Key:
- CW1308 Telephone Cable
- Coaxial Cable
- Cat 6 Cable
- RG6 Coaxial Cable

CLIENT

Bellway
BELLWAY plc
Woolsington House, Woolsington
Newcastle-upon-Tyne NE13 8BF
Tel: 0191 217 0717

PROJECT

PLC STANDARD DETAILS
2016 ISSUE

DRAWING TITLE

INTERNAL SERVICES (FTTP)
OPENREACH, HYPEROPTIC &
VIRGIN MEDIA COMMS CUPBOARD
STANDARD DETAIL 2/2

Drawn BLK	Date 03/05/21	Scale NTS
Job No 0000	Drawing No A/SD/S90/B/12	Revision
Dwg Status		