




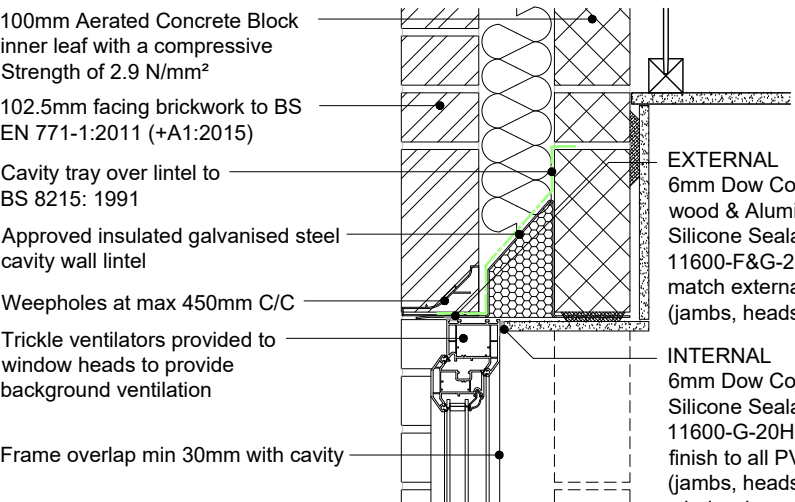


BRICK SOLDIER COURSE

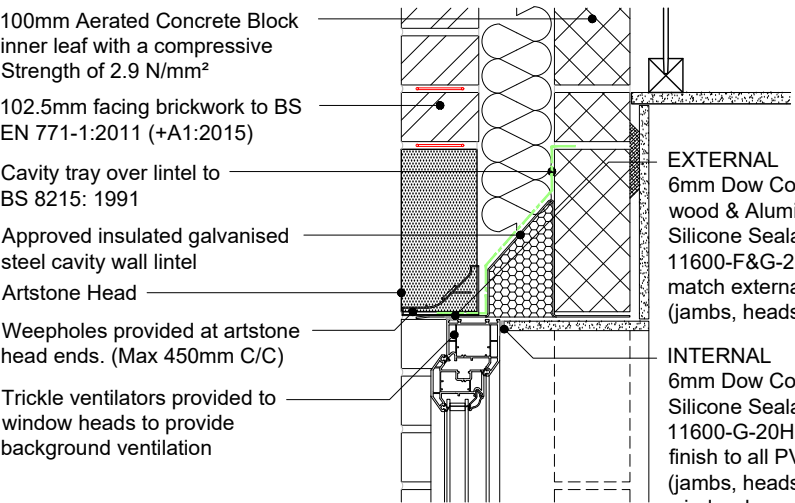


ARTSTONE HEAD

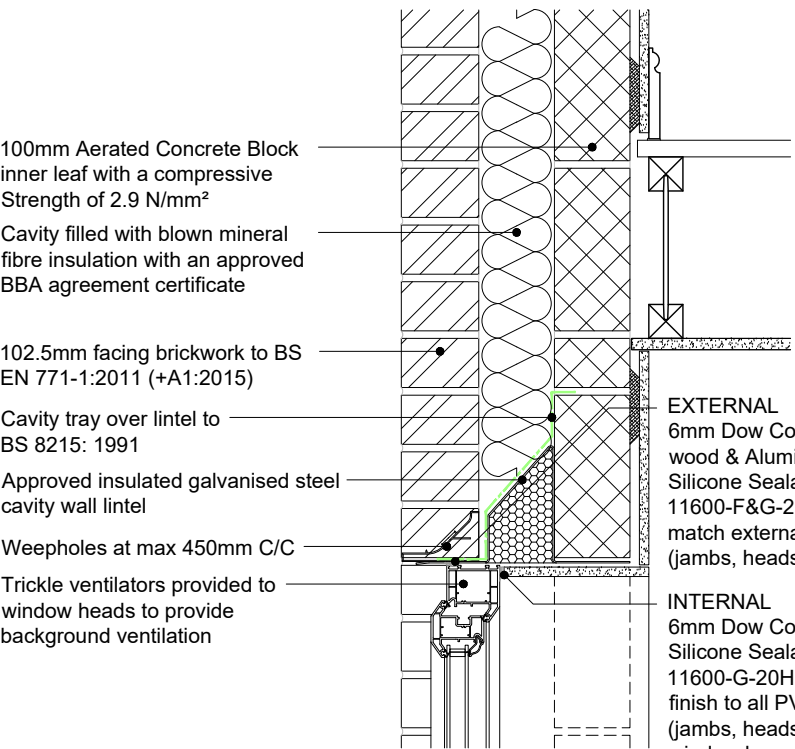


STANDARD HEAD

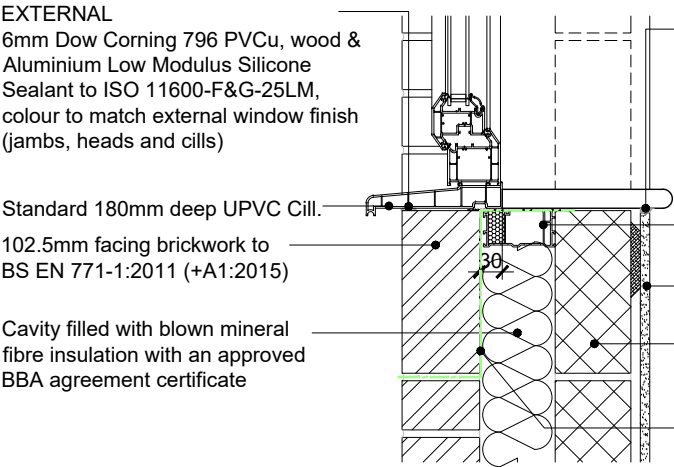




BRICK SOLDIER COURSE CILL

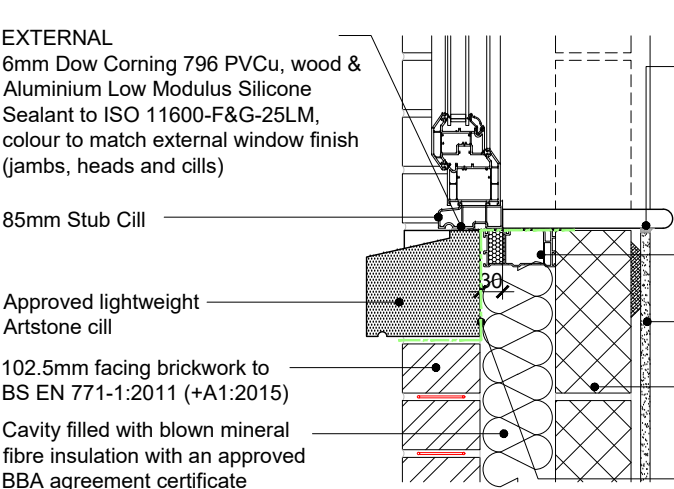


ARTSTONE CILL

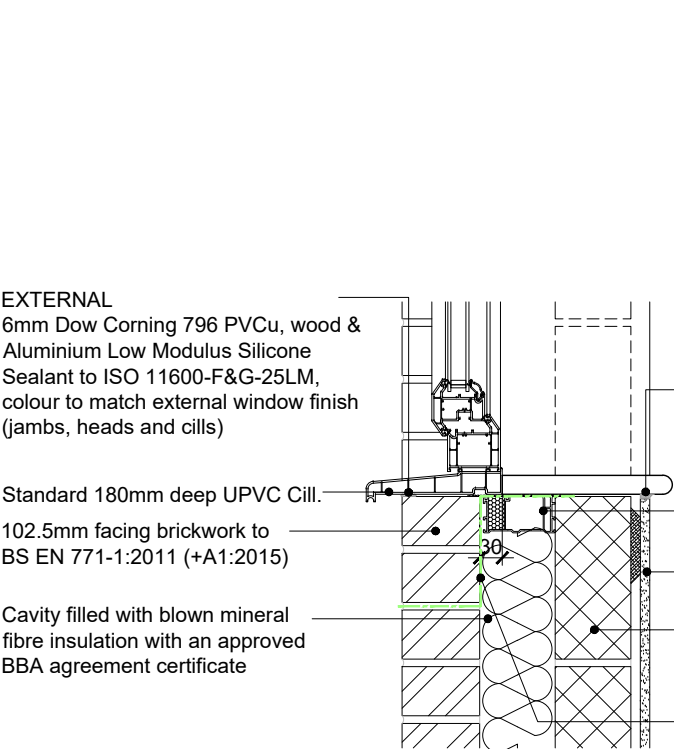

STANDARD CILL

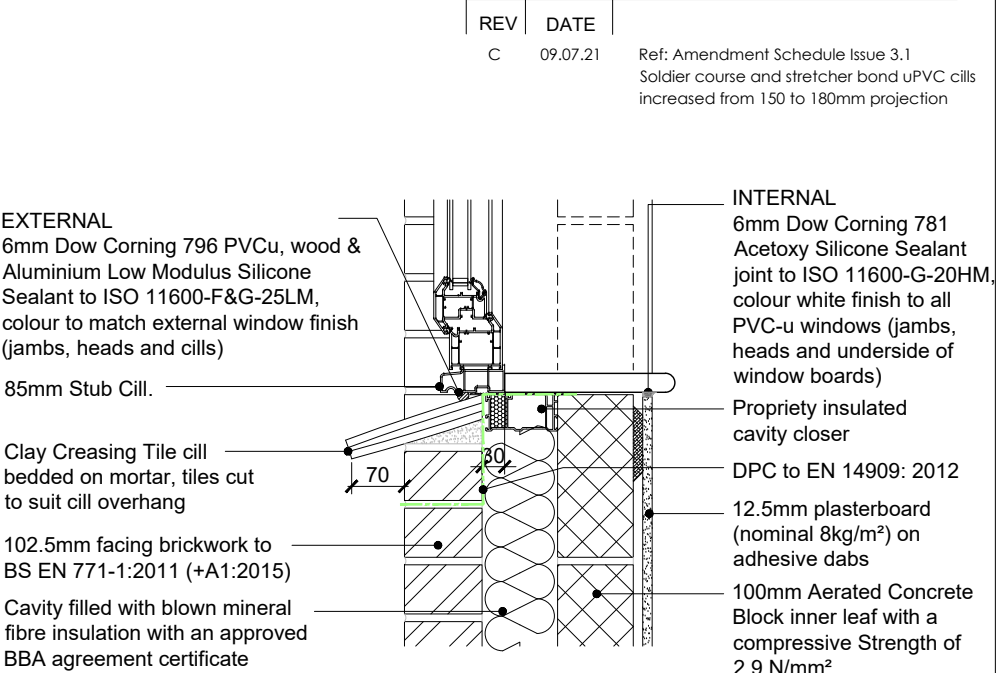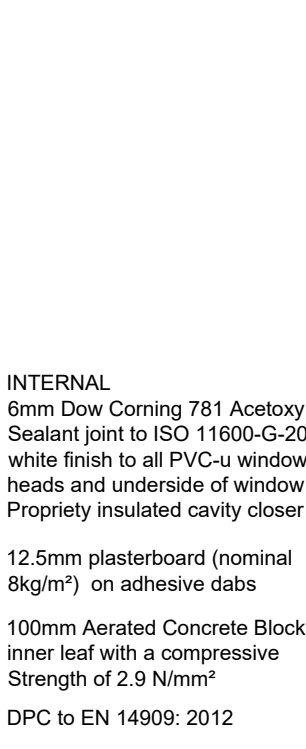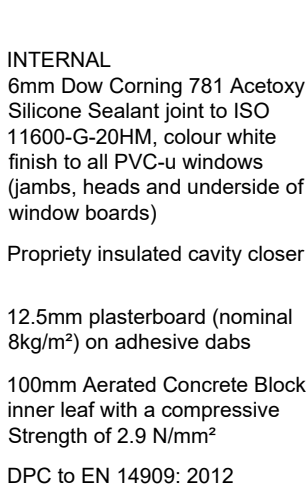

CREASED TILE CILL

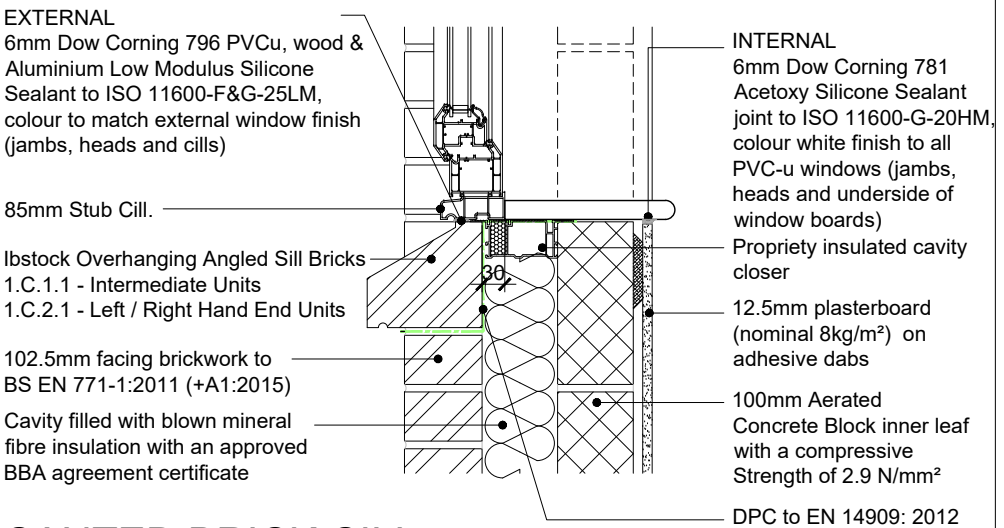

CANTED BRICK CILL

| REV | DATE     |   |
|-----|----------|---|
| C   | 09.07.21 | Ref: Amendment Schedule Issue 3.1<br>Soldier course and stretcher bond uPVC cills increased from 150 to 180mm projection |

CLIENT

  
BELLWAY plc  
Wooslington House, Wooslington  
Newcastle-upon-Tyne NE13 8BF  
Tel: 0191 217 0717

PROJECT

PLC STANDARD DETAILS  
2016 ISSUE

DRAWING TITLE

STRUCTURAL OPENINGS - MASONRY  
MASONRY - FACING BRICK  
WINDOW HEAD & CILL TYPICAL DETAILS

|                |                             |                  |
|----------------|-----------------------------|------------------|
| Drawn<br>BLK   | Date<br>22/03/16            | Scale<br>1:10@A3 |
| Job No<br>0000 | Drawing No<br>A/SD/S40/A/01 | Revision<br>C    |
| Dwg Status     |                             |                  |