

Do not scale from this drawing.


All dimensions are in metres unless otherwise stated.

Brookbanks Consulting Ltd has prepared this drawing for the sole use of the client. The drawing may not be relied upon by any other party without the express agreement of the client and Brookbanks Consulting Ltd. Where any data supplied by the client or from other sources has been used, it has been assumed that the information is correct. No responsibility can be accepted by Brookbanks Consulting Ltd for inaccuracies in the data supplied by any other party. The drawing has been produced based on the assumption that all relevant information has been supplied by those bodies from whom it was requested.



No part of this drawing may be copied or duplicated without the express permission of Brookbanks Consulting.

All materials, workmanship and highway construction works to be in accordance with the contract specification, and Specification for Highway Works.

For further notes and guidance refer to the respective approving authority construction details

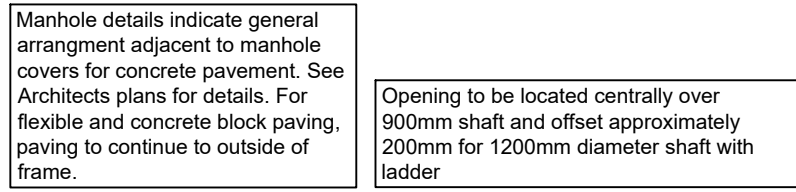

(Depth from cover level to soffit of pipe 3m to 6m)

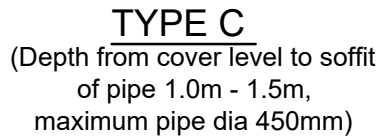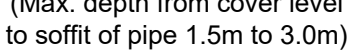

N.T.S.

POSITION & SIZE OF ACCESS IN CONCRETE COVER SLAB		
SHAFT / CHAMBER SIZE	M/H DEPTH LESS THAN 1.5m	M/H DEPTH 1.5m OR GREATER
1200mm - 1350mm	675 X 675mm CENTRAL	675 X 675mm ECCENTRIC
1500mm	1200 X 675mm CENTRAL	675 X 675mm ECCENTRIC
1800mm - 3000mm	1200 X 675mm CENTRAL	675 X 675mm ECCENTRIC



Internal diameter of Catchpit	Diameter of largest pipe in Catchpit
1200	Less than 375
1500	375 - 700
1800	750 - 900

UNTIL TECHNICAL APPROVAL HAS BEEN OBTAINED FROM THE RELEVANT LOCAL AUTHORITIES, IT SHOULD BE UNDERSTOOD THAT ALL DRAWINGS ARE ISSUED AS PRELIMINARY AND NOT FOR CONSTRUCTION. SHOULD THE CONTRACTOR COMMENCE SITE WORK PRIOR TO APPROVAL BEING GIVEN, IT IS ENTIRELY AT HIS OWN RISK.

6150 Knights Court, Solihull Parkway, Birmingham, B37 7WY
T +44 (0)203 958 5400 E mail@brookbanks.com
W brookbanks.com



Hook Lane
Pagham

Adoptable Drainage Details
Sheet 2 of 7
Drainage Details

Status		Status Date
Tender		Nov 2021
Drawn	Checked	Date
CL	JJ	21.11.2021
Scale	Number	Rev
1:500	10831-100-131	B
0	10	20
30	40	50
METRES		