



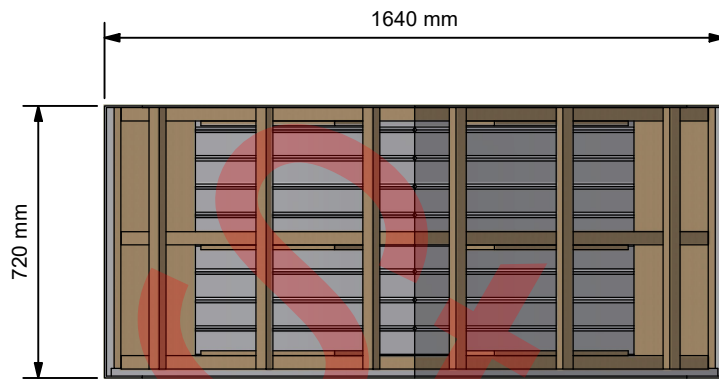


Plan View (1 : 20)

Timber trusses bonded into GRP by Stormking to be felt battened and tiled by others.


Rear truss to be fixed to brickwork as per standard Stormking fixing details.

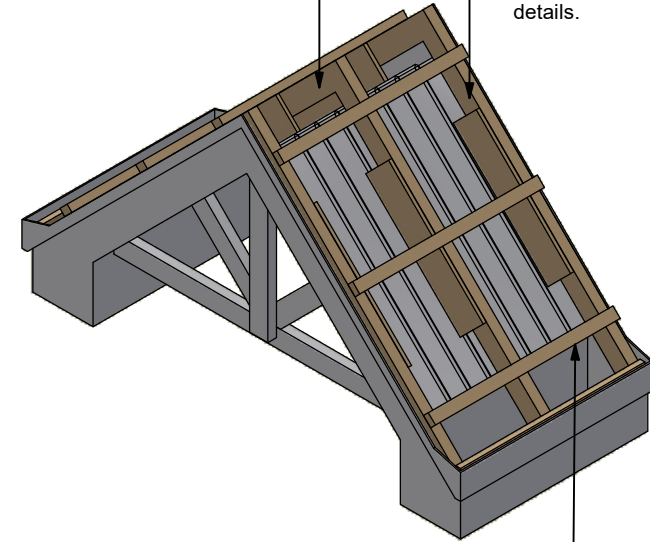

Transport timbers to be removed and replaced with tile battens nailed to all trusses.

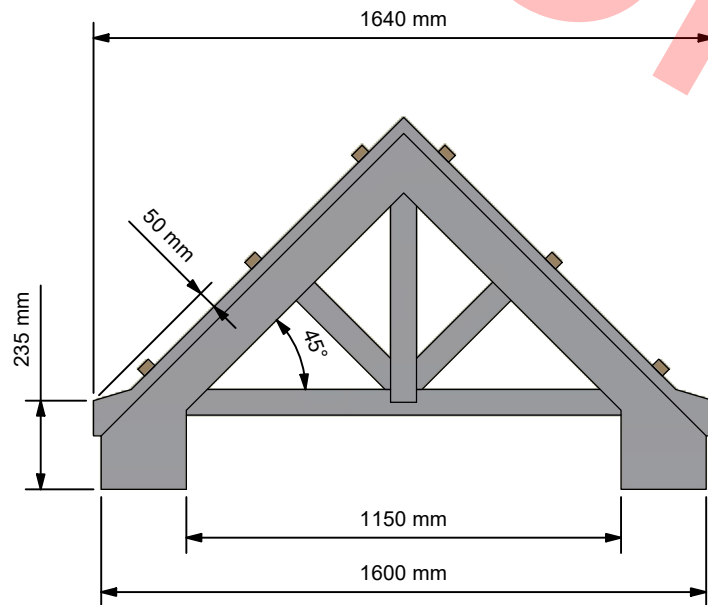

Front Elevation (1 : 20)

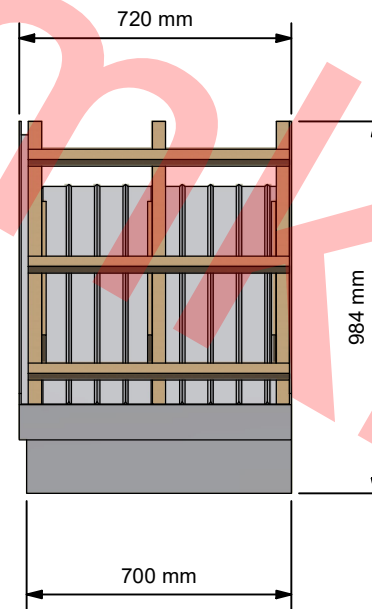

Side Elevation (1 : 20)

Auxiliary View (1 : 20)

A.2	Add To New Vault	02/02/2023	DP
A.1	1st Vault Issue (08/12/2020)	02/02/2023	DP
A	1st Issue (08/12/2020)	02/02/2023	DP
REV	DESCRIPTION	DATE	AUTHOR

REVISION HISTORY



Amington Point, Sandy Way, Amington Ind. Est,
TAMWORTH, Staffordshire. B77 4ED

Description

GRP Trussed Apex Door Canopy

Designed by

Richard

Scale

Date

08/12/2020

Checked

DP

Manufacture Notes

1. 9039 Base & Spoke
+ Trusses.

Approved

RS

Date

02/02/2023

Drawing
Number

040269

Manuf. App
RS

Manuf. App
02/02/2023

Sheet
1

Of
1

Revision
A.2