




- ① Roof Tile - Redland Plain Conrete (Colour Rustic Red)
- ② Facing Brick - Multi Stock (Ridgeway Multi)
- ③ Smooth Render - (Colour White)
- ④ (SBD) Timber Door - Colour 'stained timber'
- ⑤ UPVC Fascia - White
- ⑥ UPVC Windows / Doors (Rear & Side) - White
- ⑦ Stone Cills - Sand Drift
- ⑧ Canopy Roof - Lead Roll (or mock look alike)
- ⑨ (SBD) Timber Garage Door - Timber stained
- ⑩ Concrete Paving - Buff
- ⑪ Concrete Paviers - Marshalls Keybloc 'Bracken'
- ⑫ Soft Landscaping / Small Tree

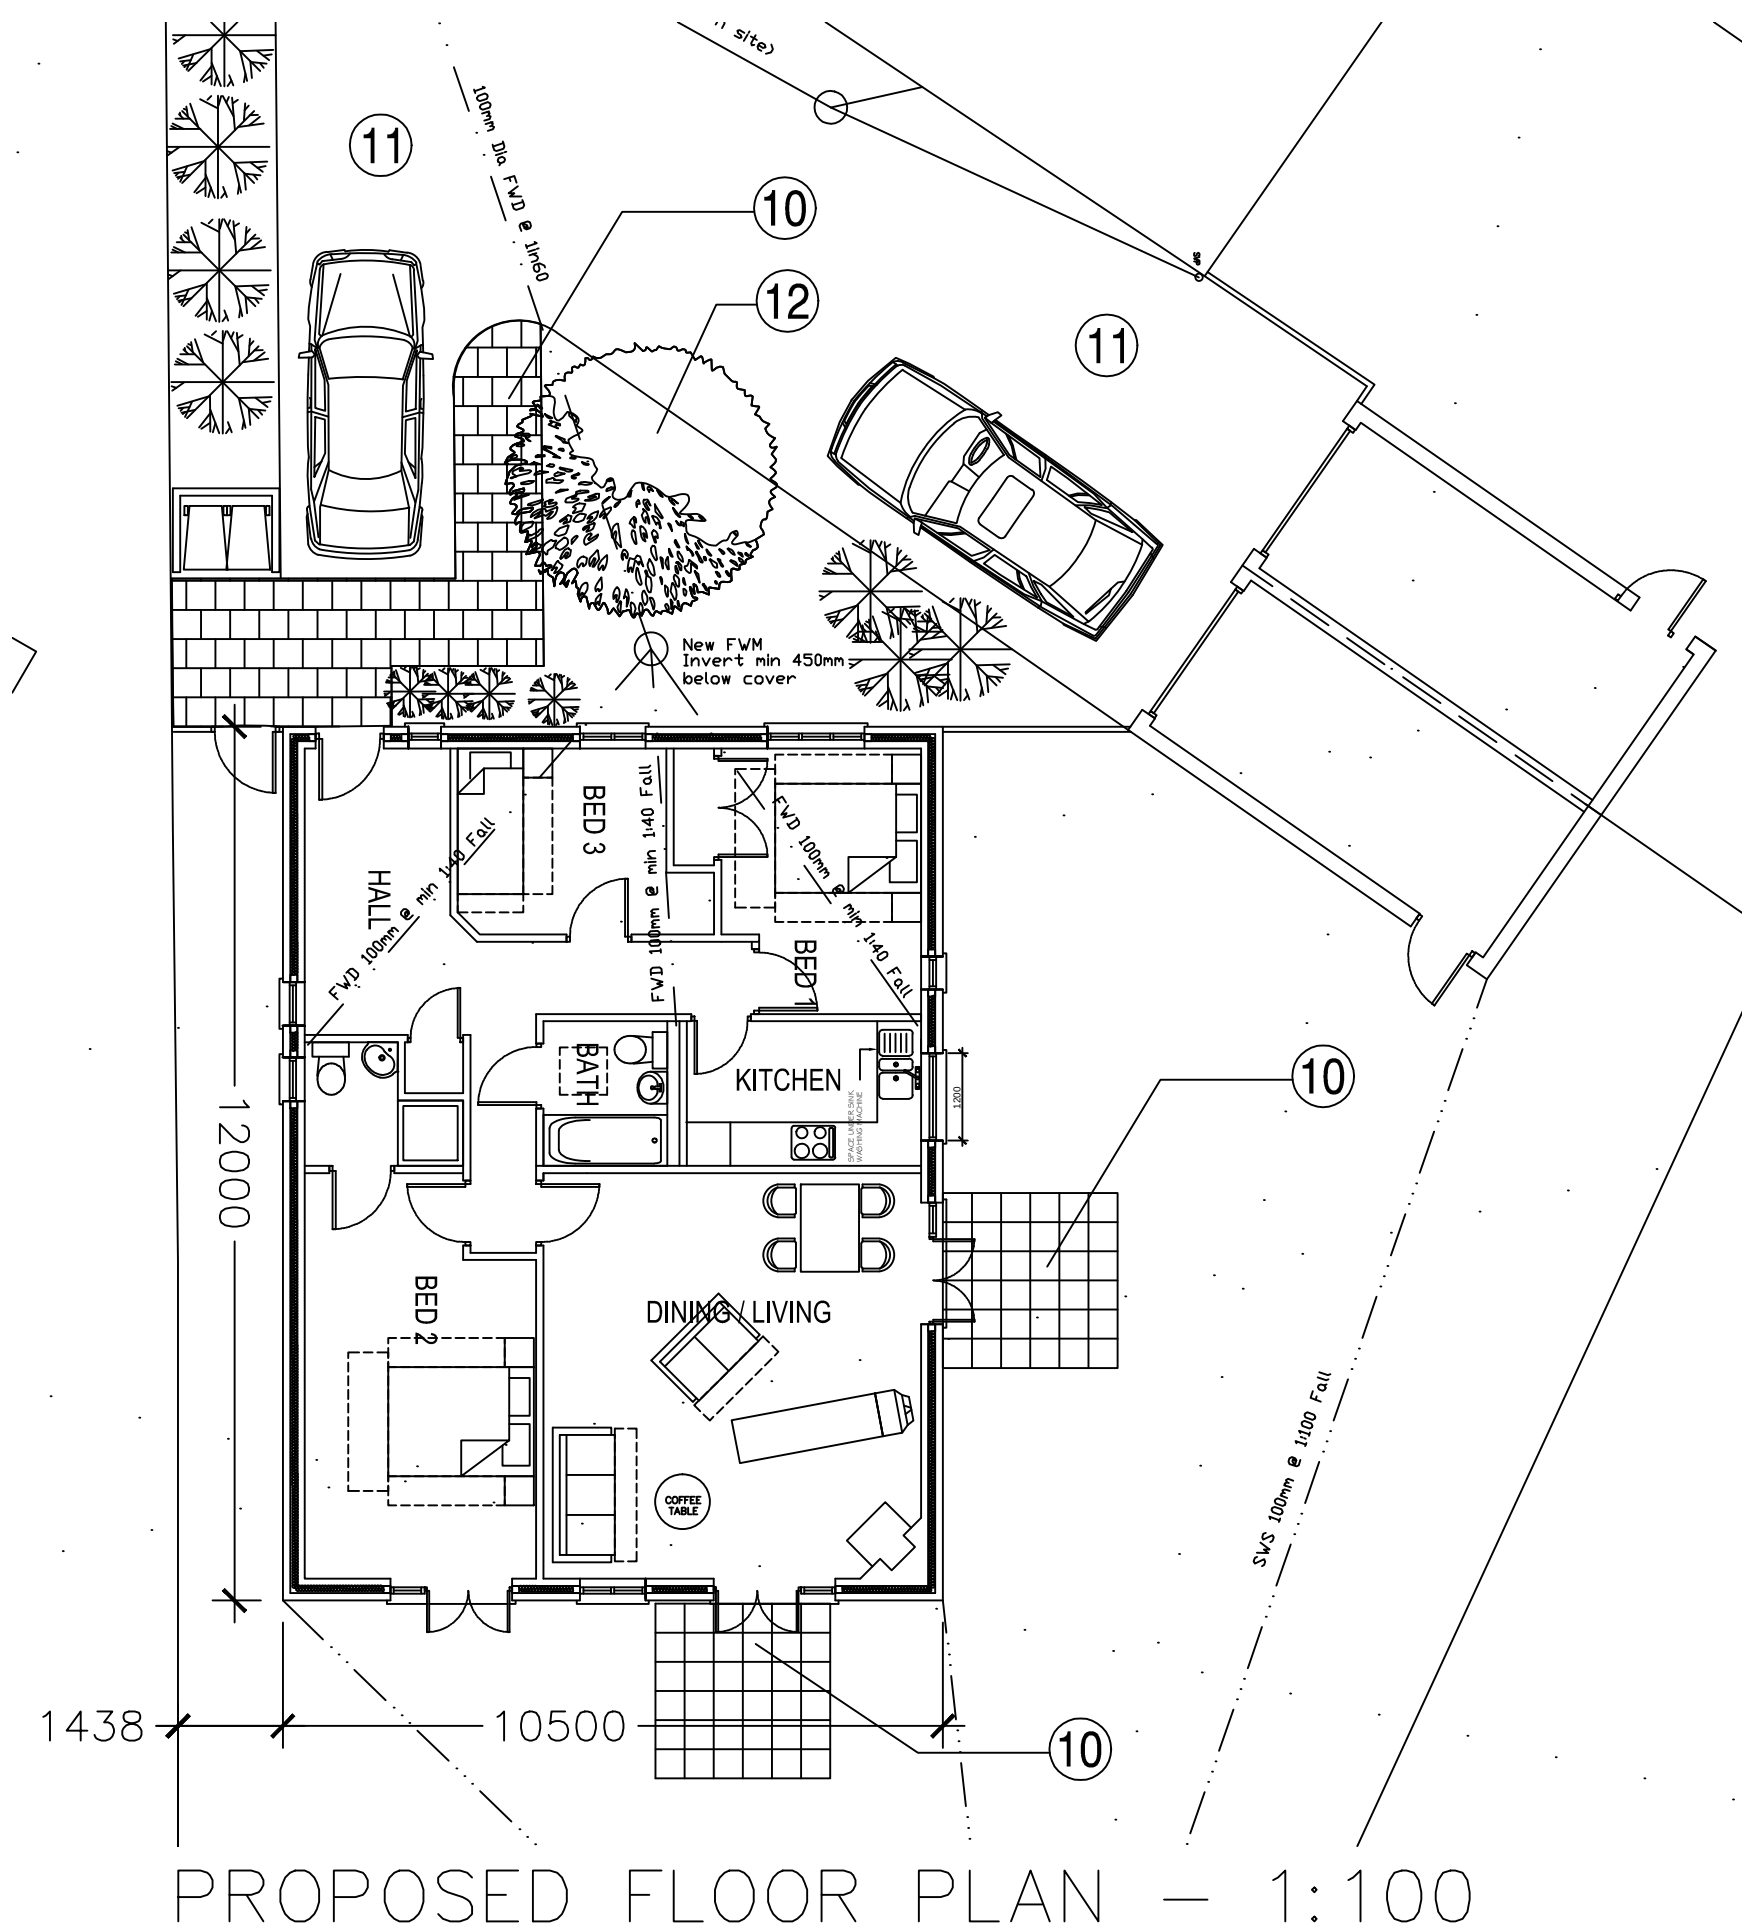