


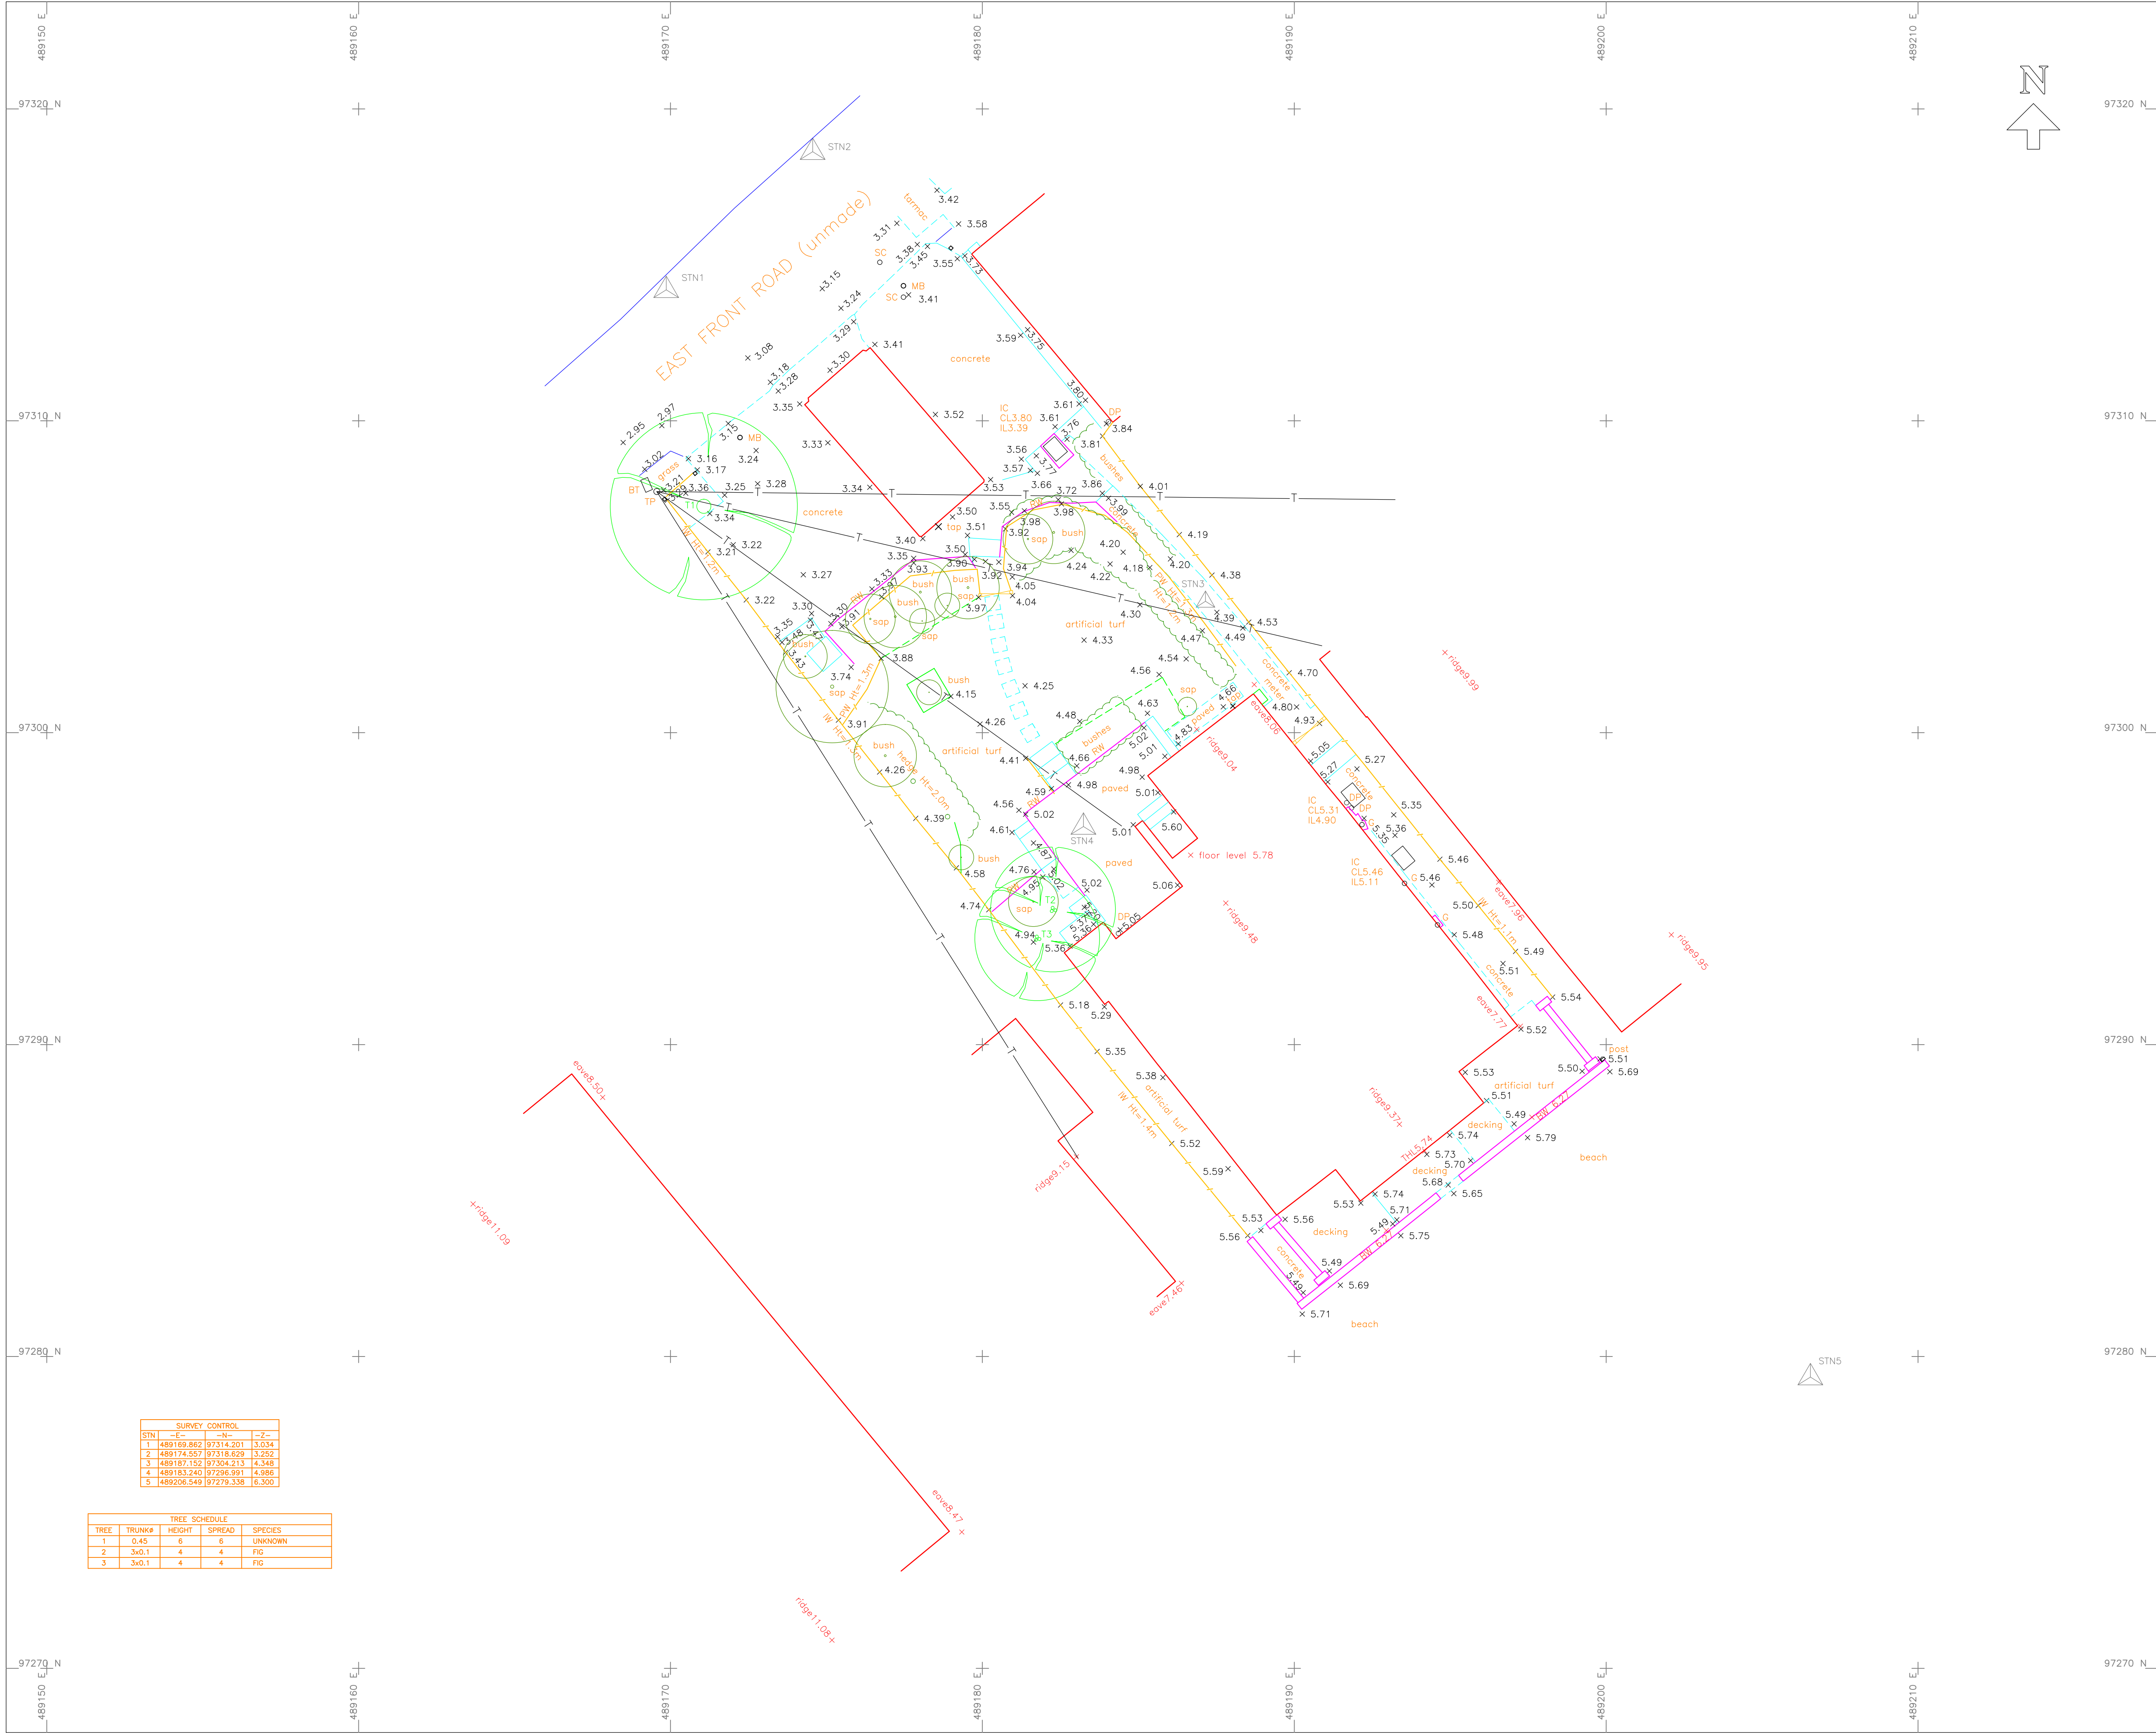


SURVEY CONTROL			
STN	-E-	-N-	-Z-
1	489159.892	97314.201	3.034
2	489174.557	97318.629	3.232
3	489187.152	97304.213	4.348
4	489183.240	97296.991	4.966
5	489206.549	97279.338	6.300

TREE SCHEDULE			
TREE	TRUNK#	HEIGHT	SPECIES
1	0.45	6	UNKNOWN
2	3x0.1	4	FIG
3	3x0.1	4	FIG

LEGEND	
FEATURE	STYLES
SURVEY CONTROL	
FENCE	
HEDGE	
FWS	
SWS	
WATER	
POWER LINE (OVERHEAD)	
TELECOM LINE (OVERHEAD)	
ELECTRIC MAIN	
GAS MAIN	
EMBANKMENT	
FENCE TYPES	
BWR	Barbed Wire
CB	Close Board
CI	Corrugated Iron
CL	Chain Link
CPL	Conc Panel
CP	Chestnut Paling
CW	Chicken Wire
IW	Interwoven
IR	Iron Railing
OB	Openboard
PR	Post and rail
PW	Post and Wire

DATUM
GRID - ORDNANCE SURVEY NATIONAL GRID (OSTN15)
LEVELS - ORDNANCE SURVEY (OSGM15)
SCALE FACTOR REMOVED

NOTES
Drainage and service covers that were buried, obscured or not visible at the time of the survey cannot be shown. Sewer connections between manholes are assumed to be straight and only pipes visible from the cover are shown. Tree canopy measured values are written as maximum spreads. Tree species/condition to be verified by arboriculturist.

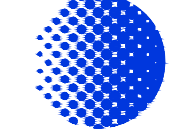

Moon Geospatial Ltd
Land & Engineering Surveyors

T: 0773 3321449
e: office@moongeospatial.com
www.moongeospatial.com

CLIENT
MR K HAWTREE

SITE
**12 EAST FRONT ROAD
PAGHAM
PO21 4SU**

TITLE	
SITE SURVEY	
AS EXISTING	
SCALE	1/100 (A1)
DATE	MAR 2020
DRAWING No.	01
JOB No.	20031055