

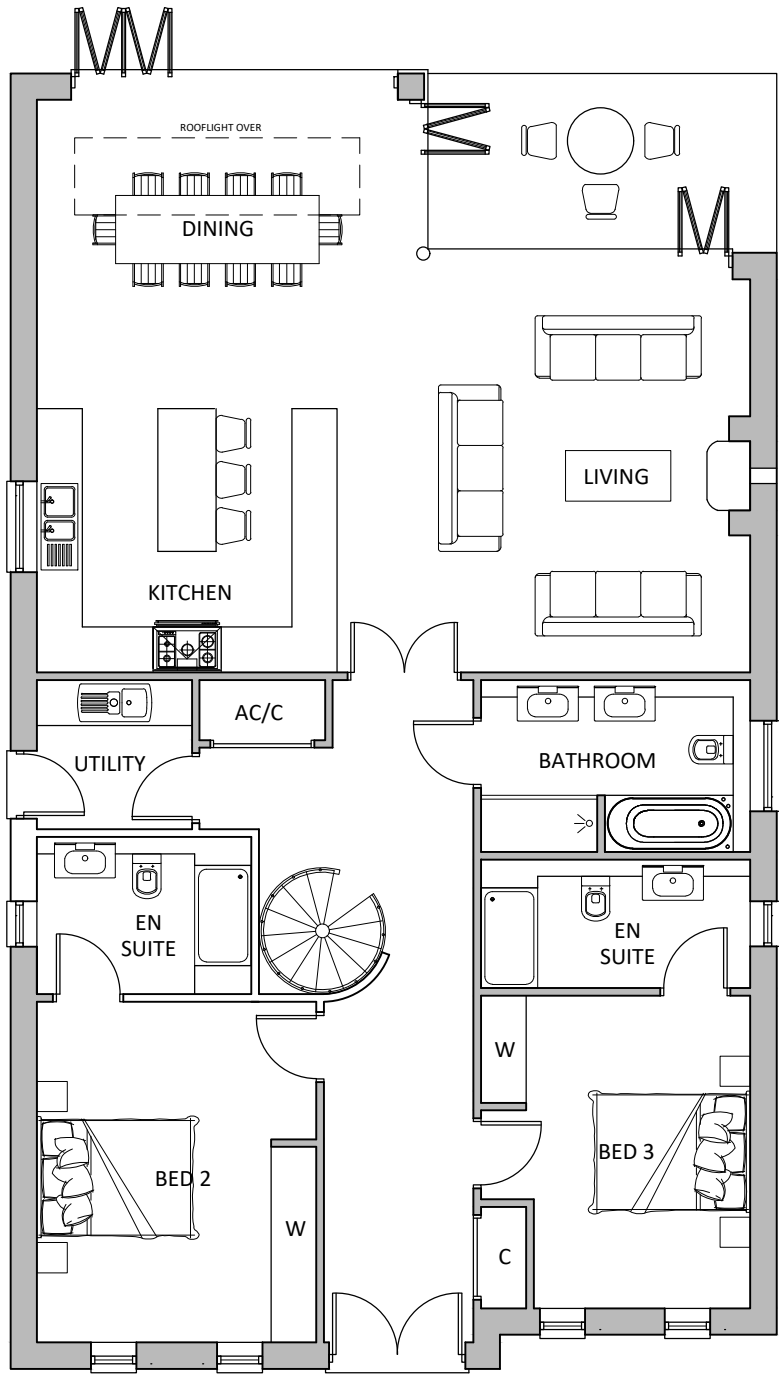


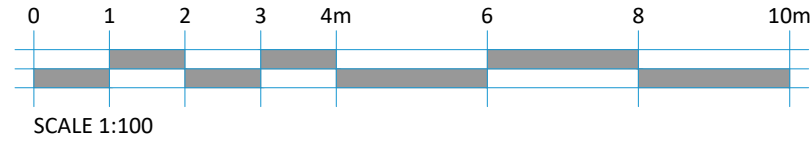

FLOOR LAYOUT

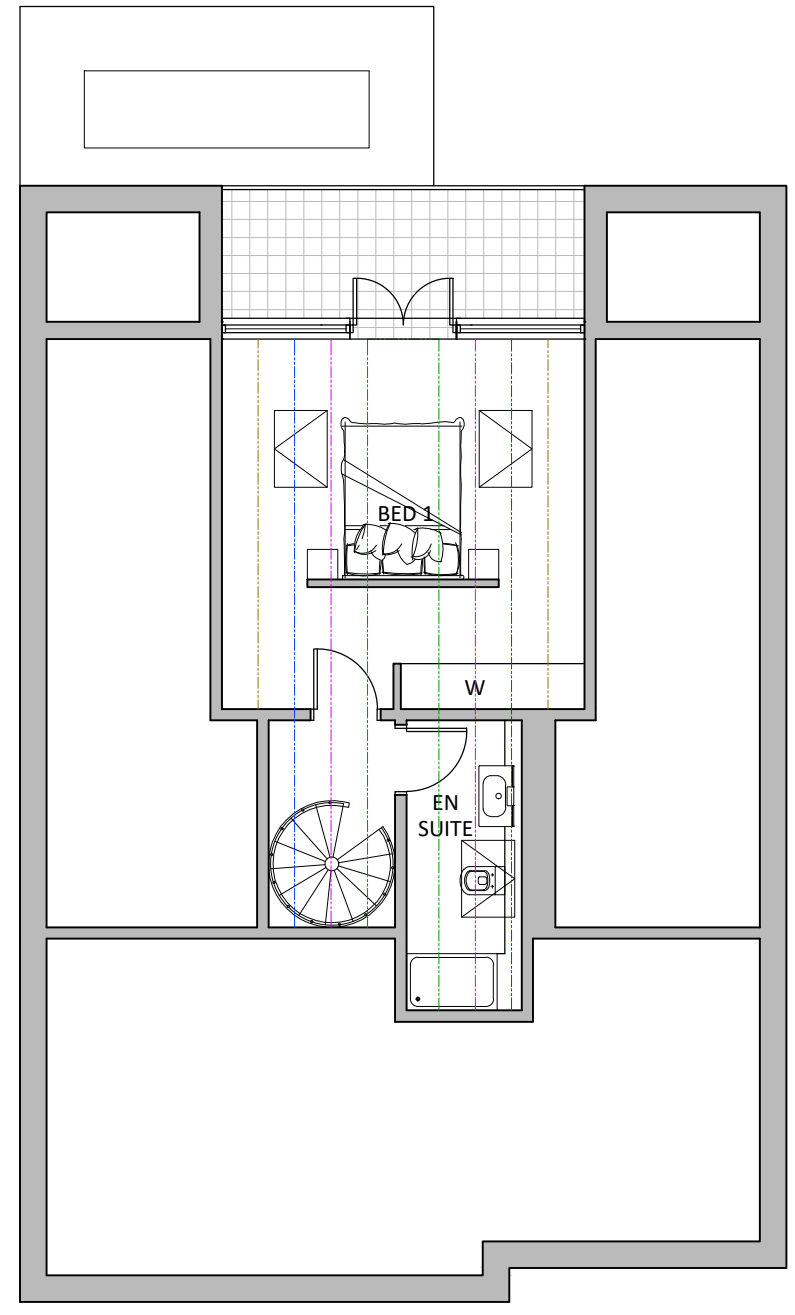

MEZZANINE LEVEL

- 1500mm High Skilling Line
- 1800mm High Skilling Line
- 2100mm High Skilling Line
- 2400mm High Skilling Line

REV.	DATE	REVISIONS:	REV.	DATE	REVISIONS:	CLIENT:	PROJECT:	2020-NEW Architecture Technical Vision +44 (0) 1344 513514 admin@2020architecture.co.uk www.2020architecture.co.uk Old Boundary House, London Road, Sunningdale, Berkshire, SL5 0DU	
						MR K HAWTREE	12 EAST FRONT ROAD, PAGHAM, BOGNOR REGIS		
						SCALE:	DRAWING:		
						1:100 (A3 ORIGINAL)	PROPOSED FLOOR PLANS		
						DRAWN:	JOB NO:	DRAWING NO:	REVISION:
							2020 / P0096	02	
						DATE:			
						FEB 22			

© COPYRIGHT EXISTS ON THE DESIGNS AND INFORMATION SHOWN ON THIS DRAWING
This drawing JULY be scaled or cross referenced to the scale bar for planning application purposes only. Do not scale for any other purpose, use figured dimensions only. Subject to site survey and all necessary consents.
All dimensions to be checked by user and any discrepancies, errors or omissions to be reported to Twenty20 Architecture Ltd before work commences. This drawing is to be read in conjunction with all other relevant materials.
ARUN DISTRICT COUNCIL, 19/02/2020