


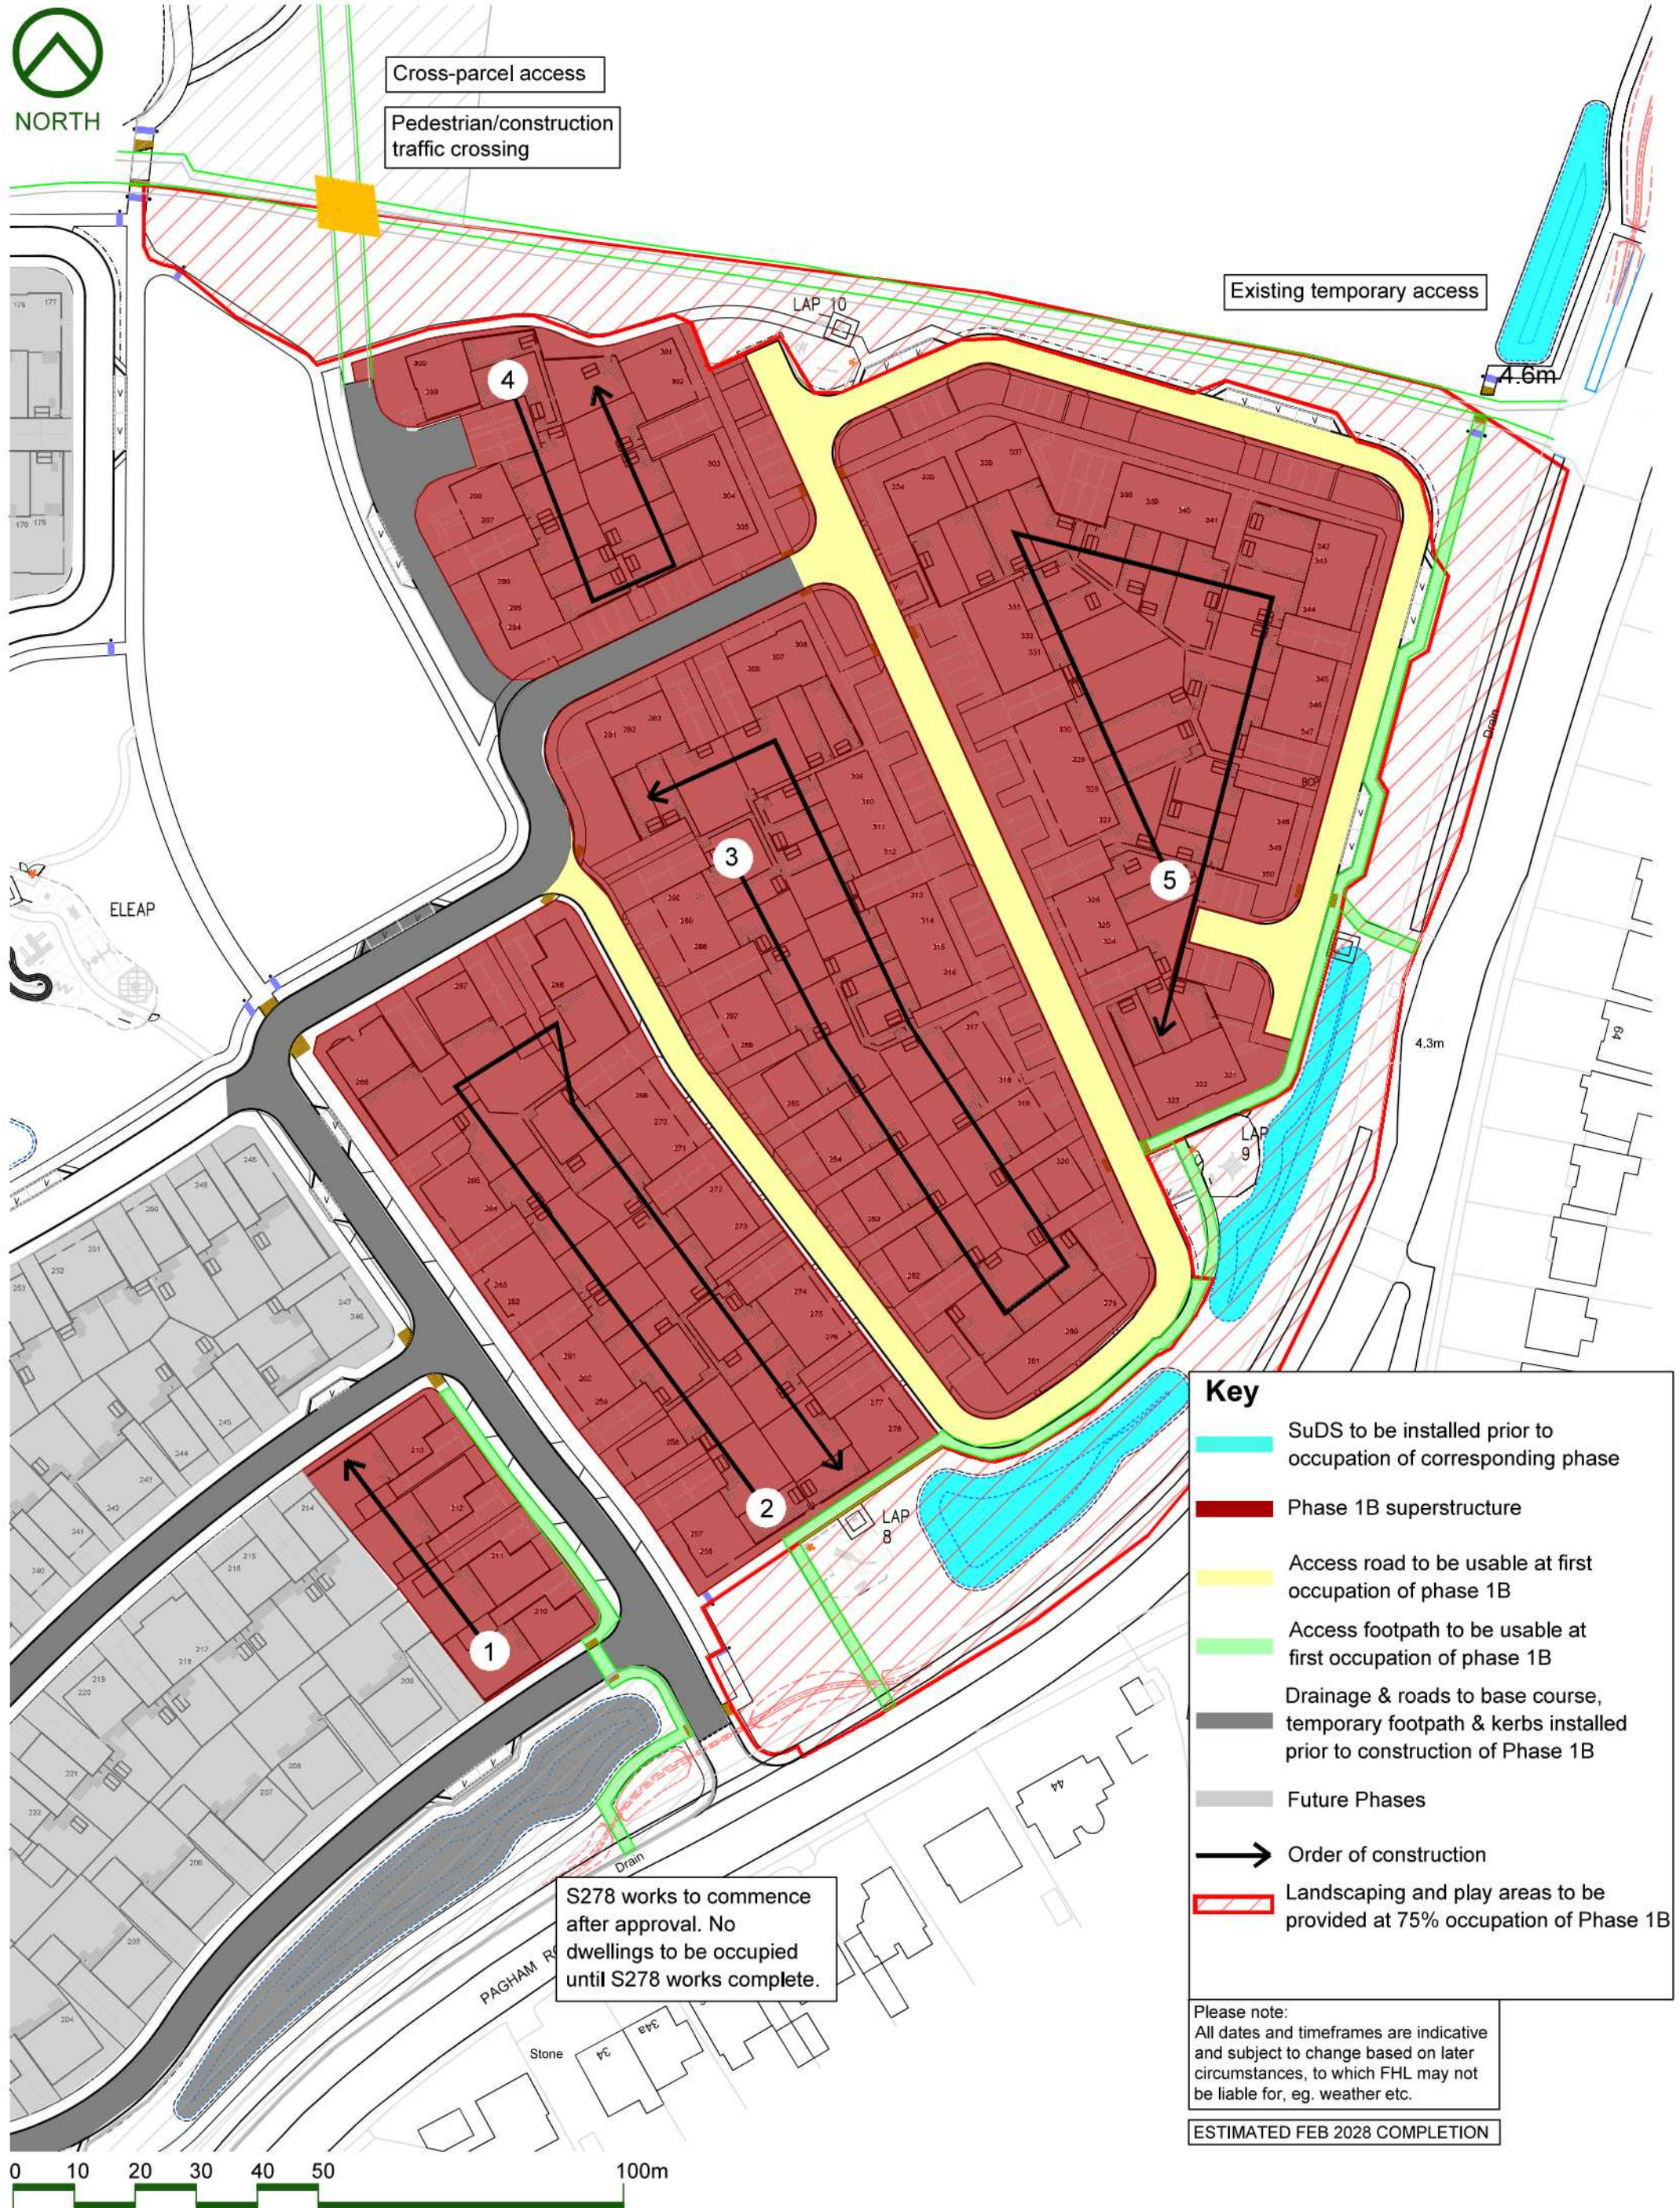

Key

- SuDS to be installed prior to occupation of corresponding phase
- Phase 1B superstructure
- Access road to be usable at first occupation of phase 1B
- Access footpath to be usable at first occupation of phase 1B
- Drainage & roads to base course, temporary footpath & kerbs installed prior to construction of Phase 1B
- Future Phases
- Order of construction
- Landscaping and play areas to be provided at 75% occupation of Phase 1B

Please note:
All dates and timeframes are indicative and subject to change based on later circumstances, to which FHL may not be liable for, eg. weather etc.

ESTIMATED FEB 2028 COMPLETION