




Key

- SuDS to be installed prior to occupation of corresponding phase
- Phase 3B superstructure
- Access road to be usable at first occupation of phase 3B
- Access footpath to be usable at first occupation of phase 3B
- Drainage & roads to base course, temporary footpath & kerbs installed prior to construction of Phase 3B
- Past Phases
- Order of construction
- Landscaping and play areas to be provided ad 75% occupation of Phase 3B

Please note:
All dates and timeframes are indicative and subject to change based on later circumstances, to which FHL may not be liable for, eg. weather etc.
ESTIMATED DEC 2029 COMPLETION

Please refer to Condition 7 of the Reserved Matters

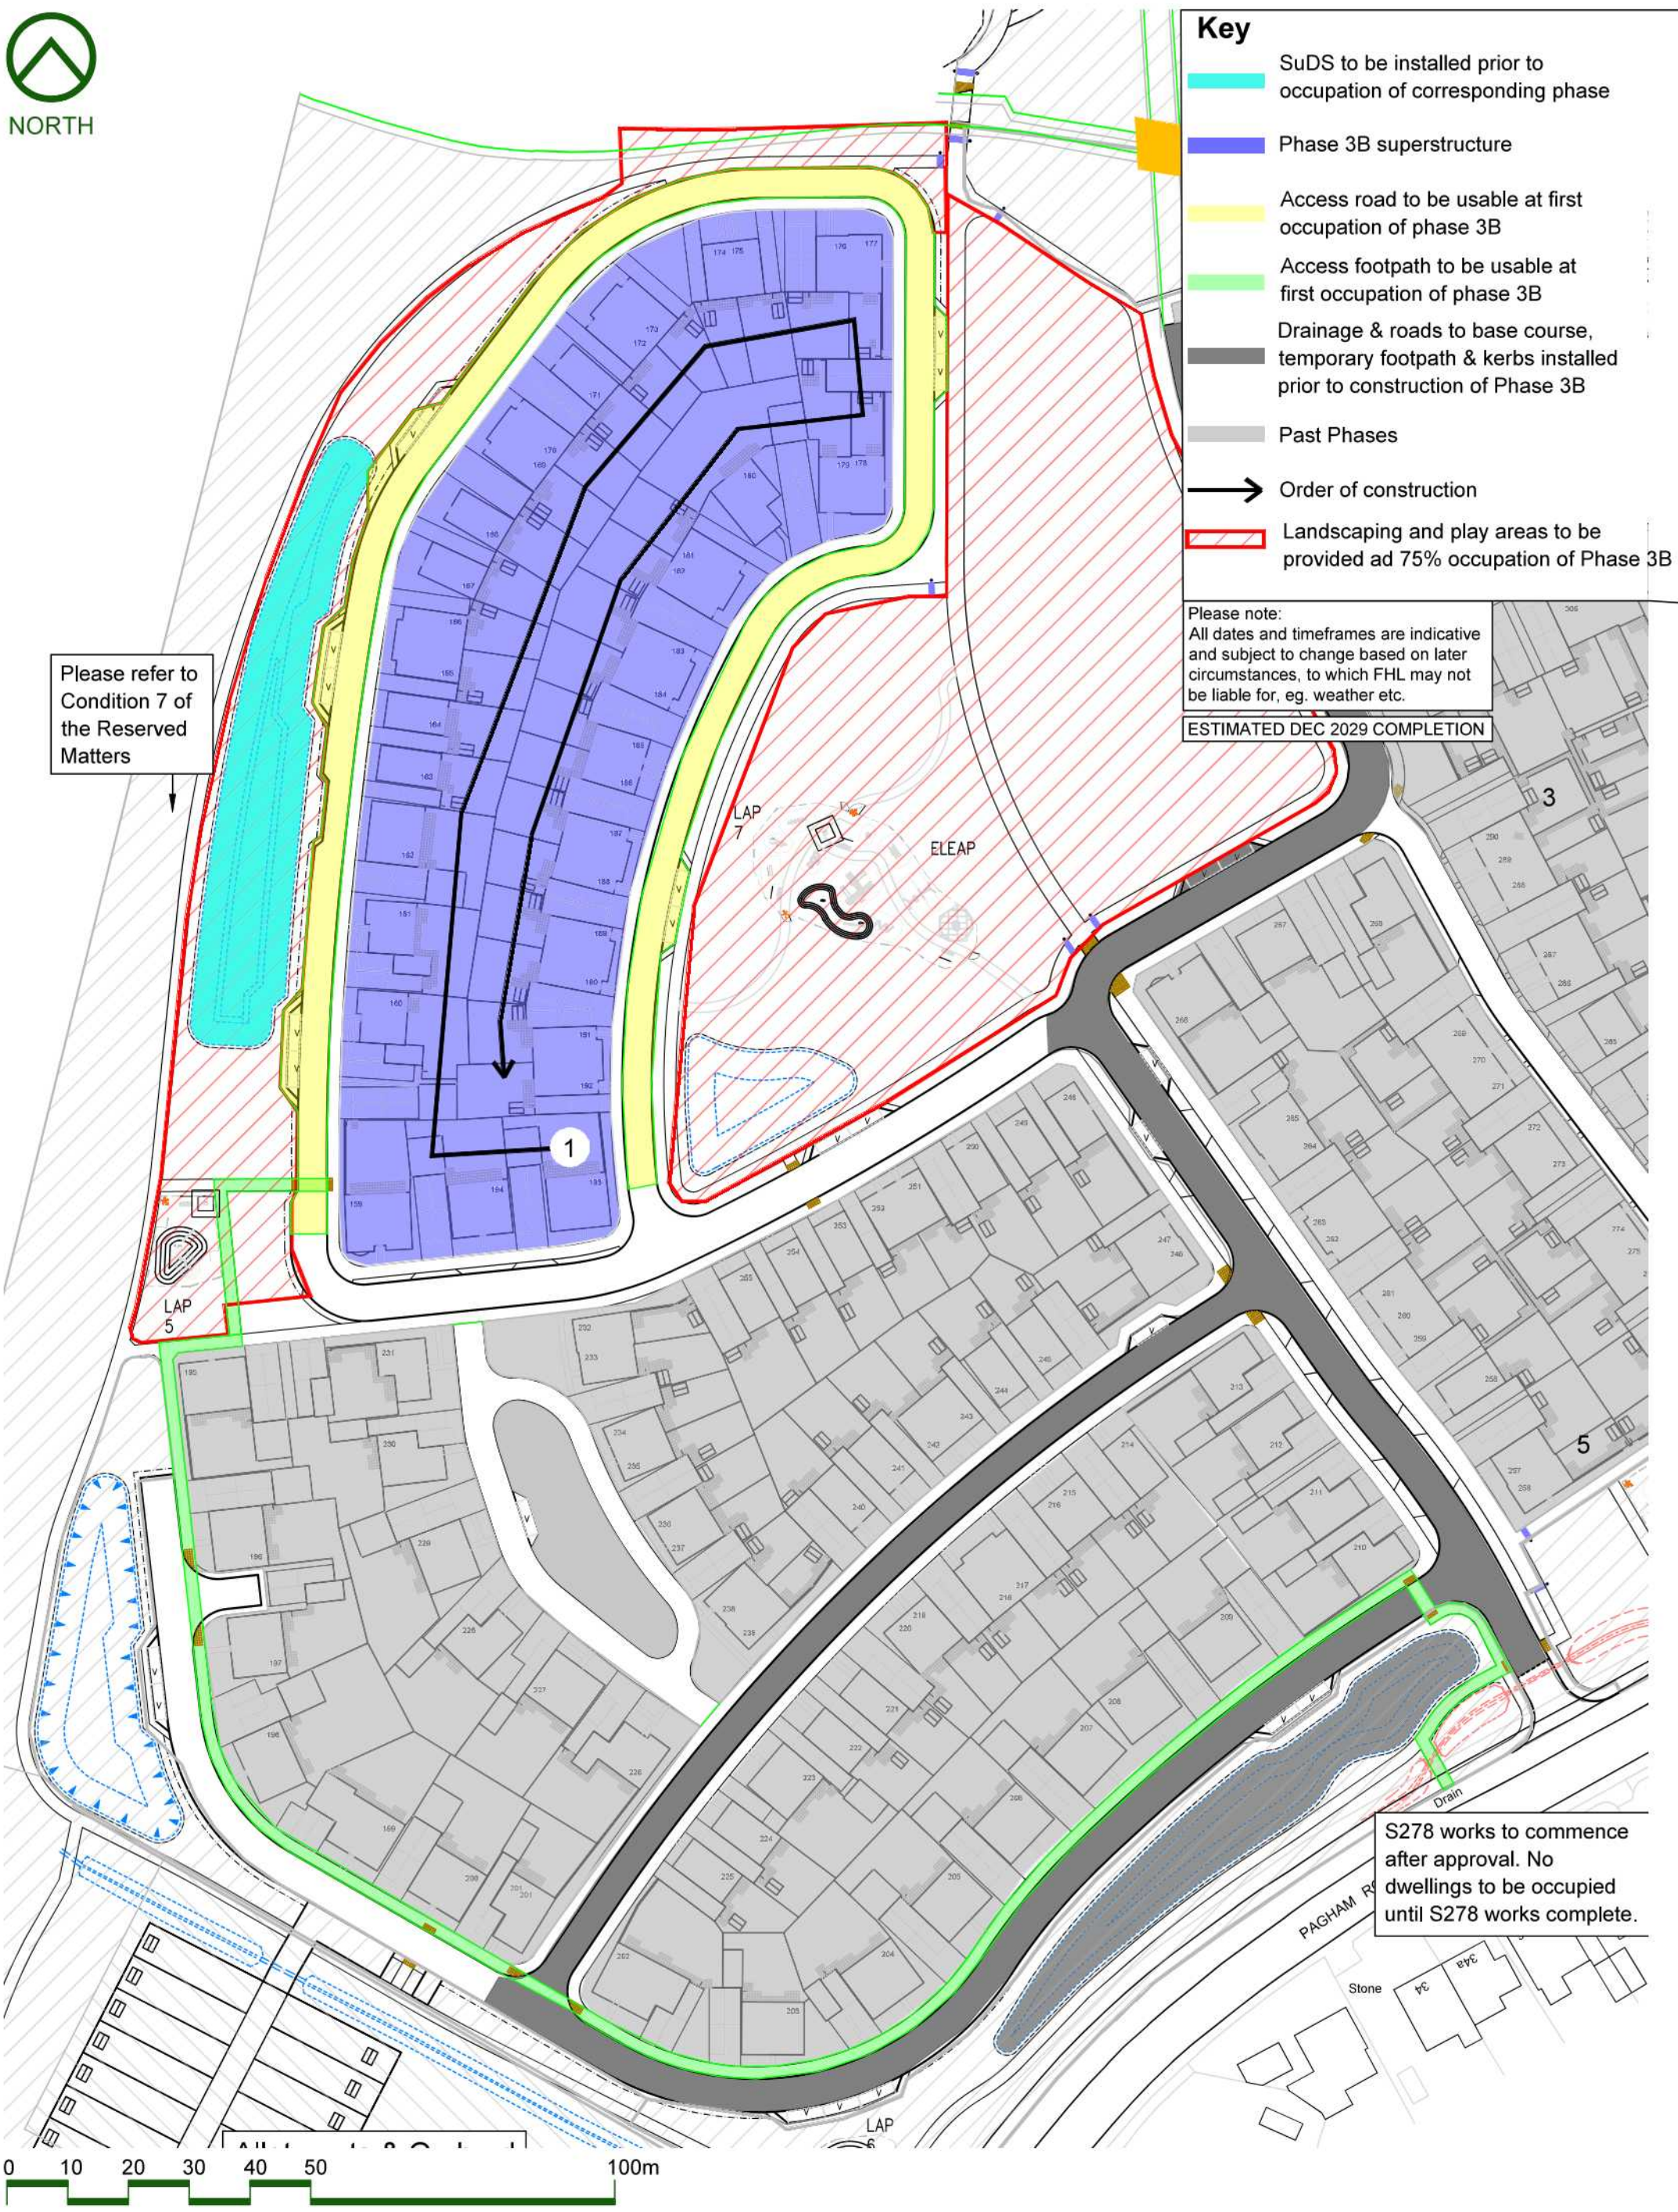

S278 works to commence after approval. No dwellings to be occupied until S278 works complete.