


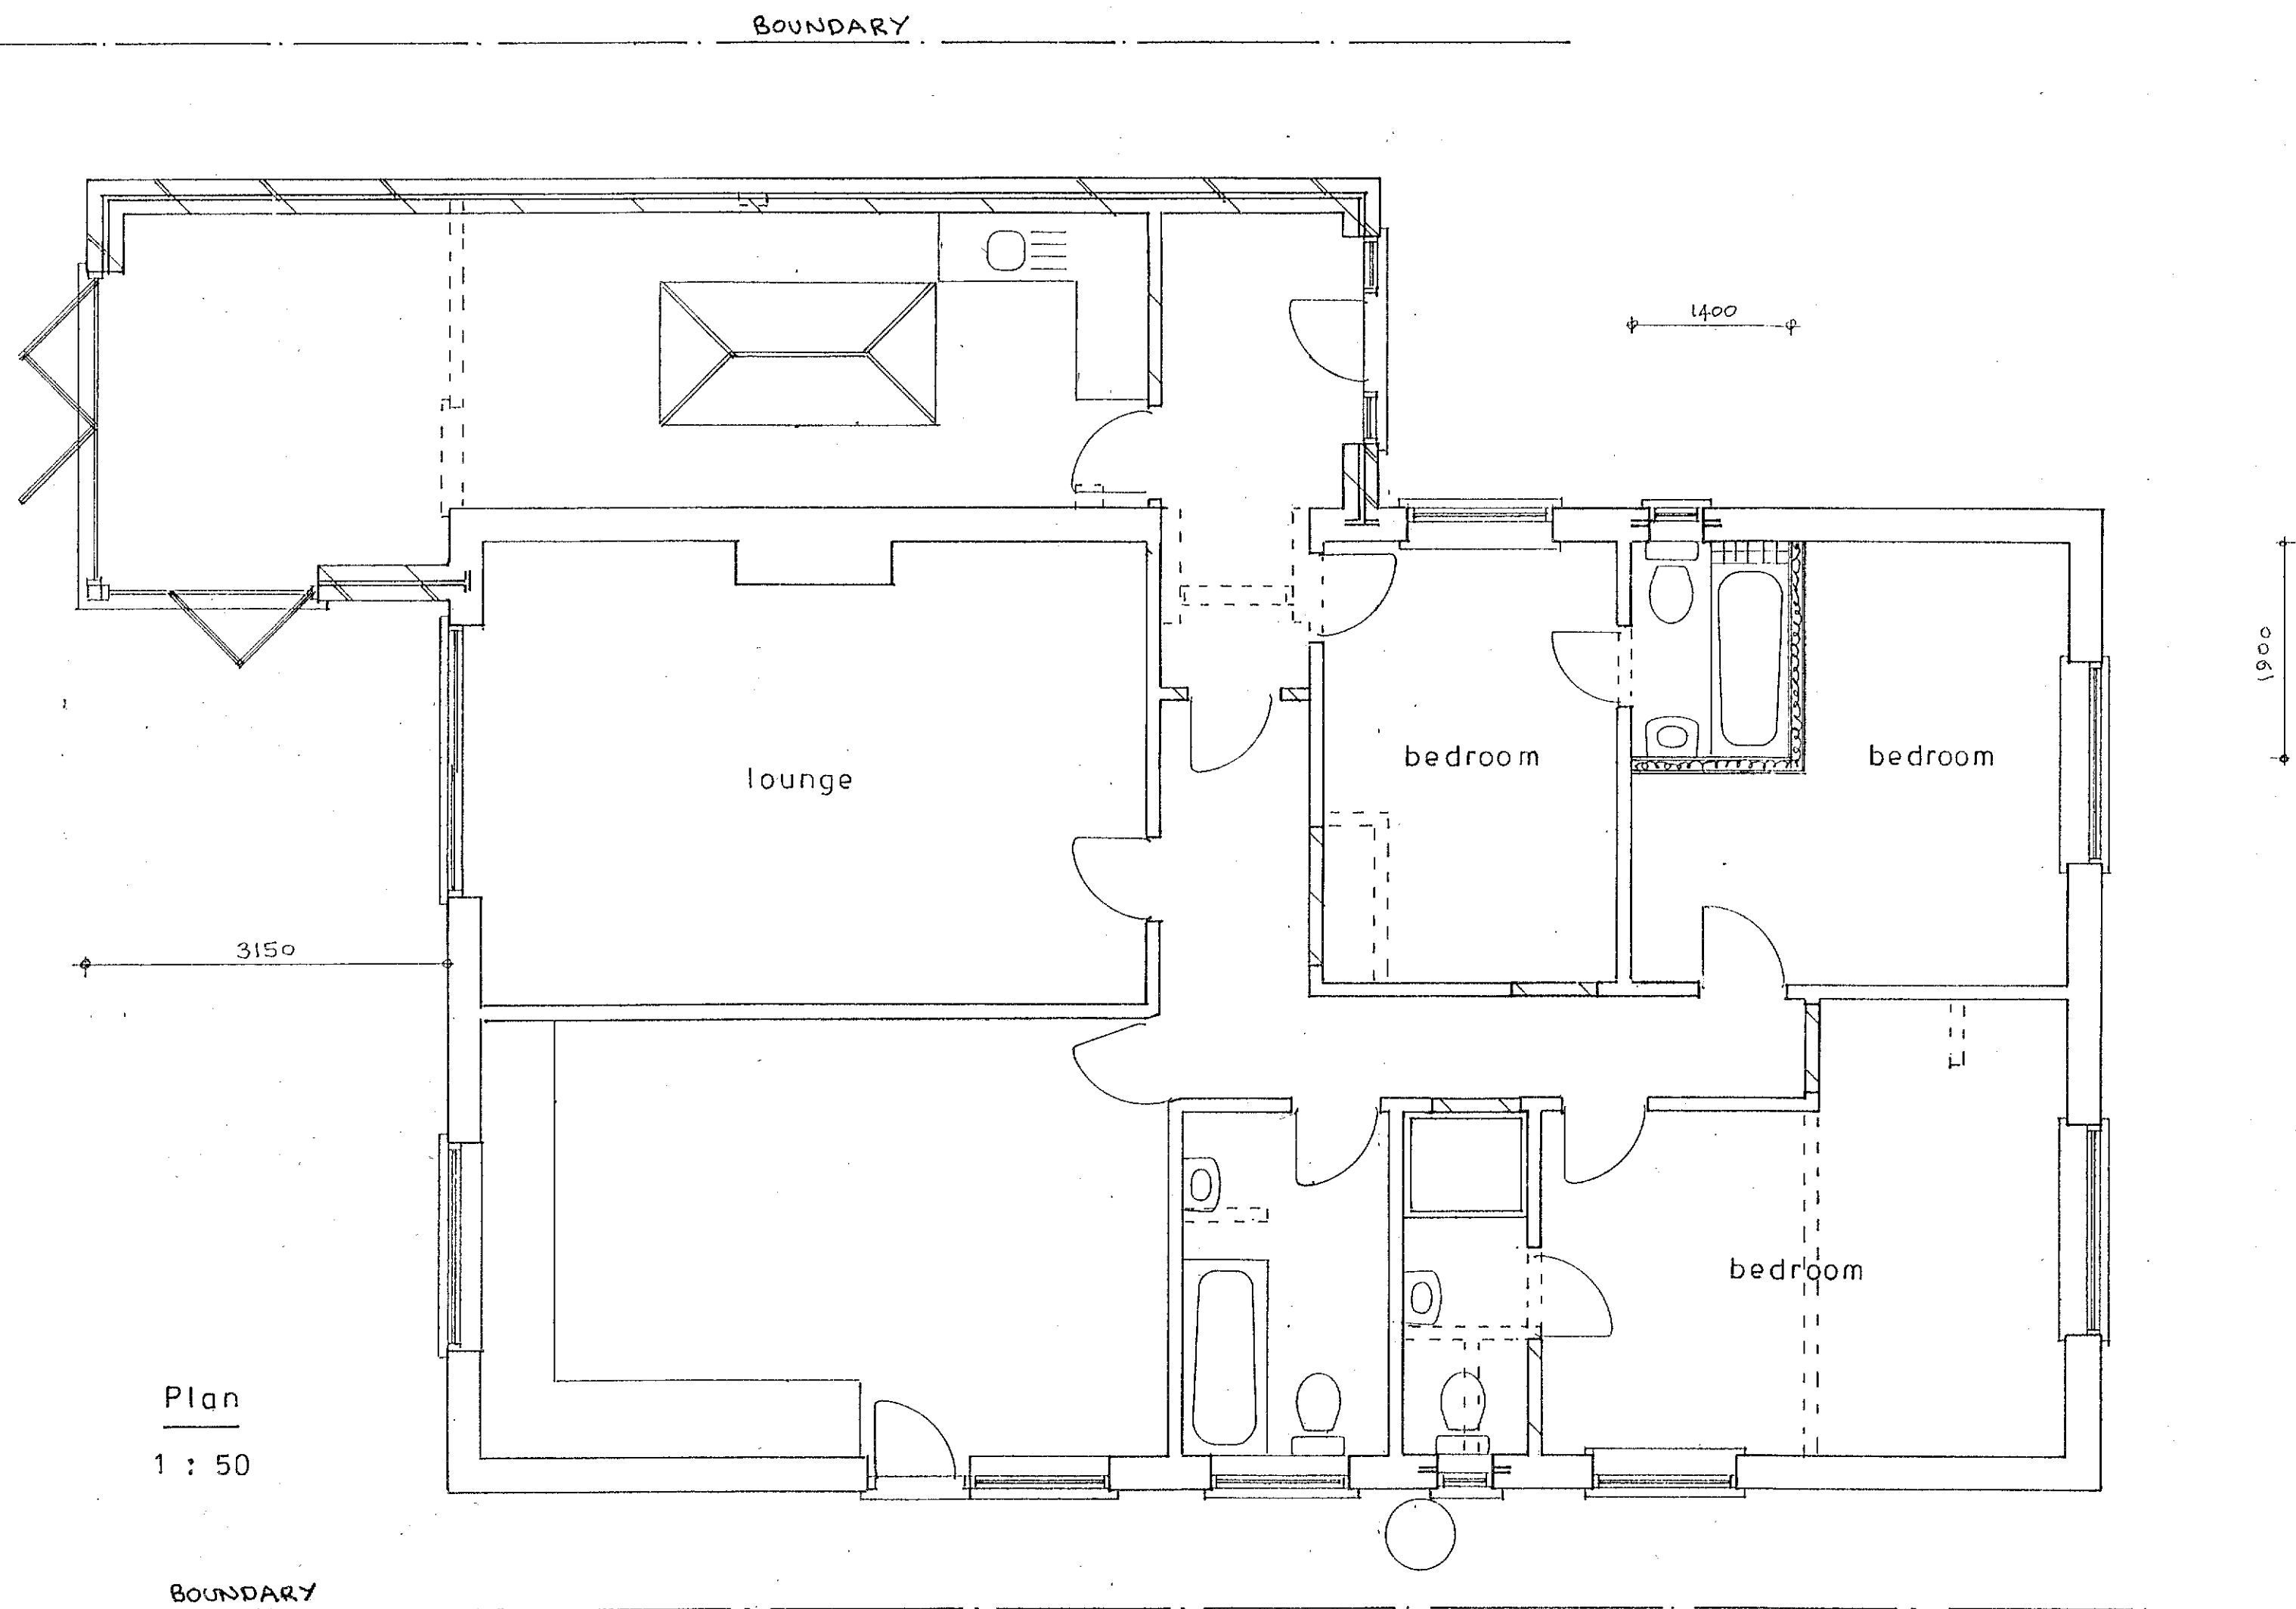

sheet 1 of 3

Proposed

PROPOSED SINGLE STOREY EXTENSION AT 32, LAGOON ROAD, PAGHAM FOR MR.D.WOOLVEN

Bryan Butcher
Rainbow Cottage
Nyetimber Lane
Bognor Regis PO21 3JX
01243 266871
07973 233442
bryan.butcher@btinternet.com
www.bryanbutcher.com