
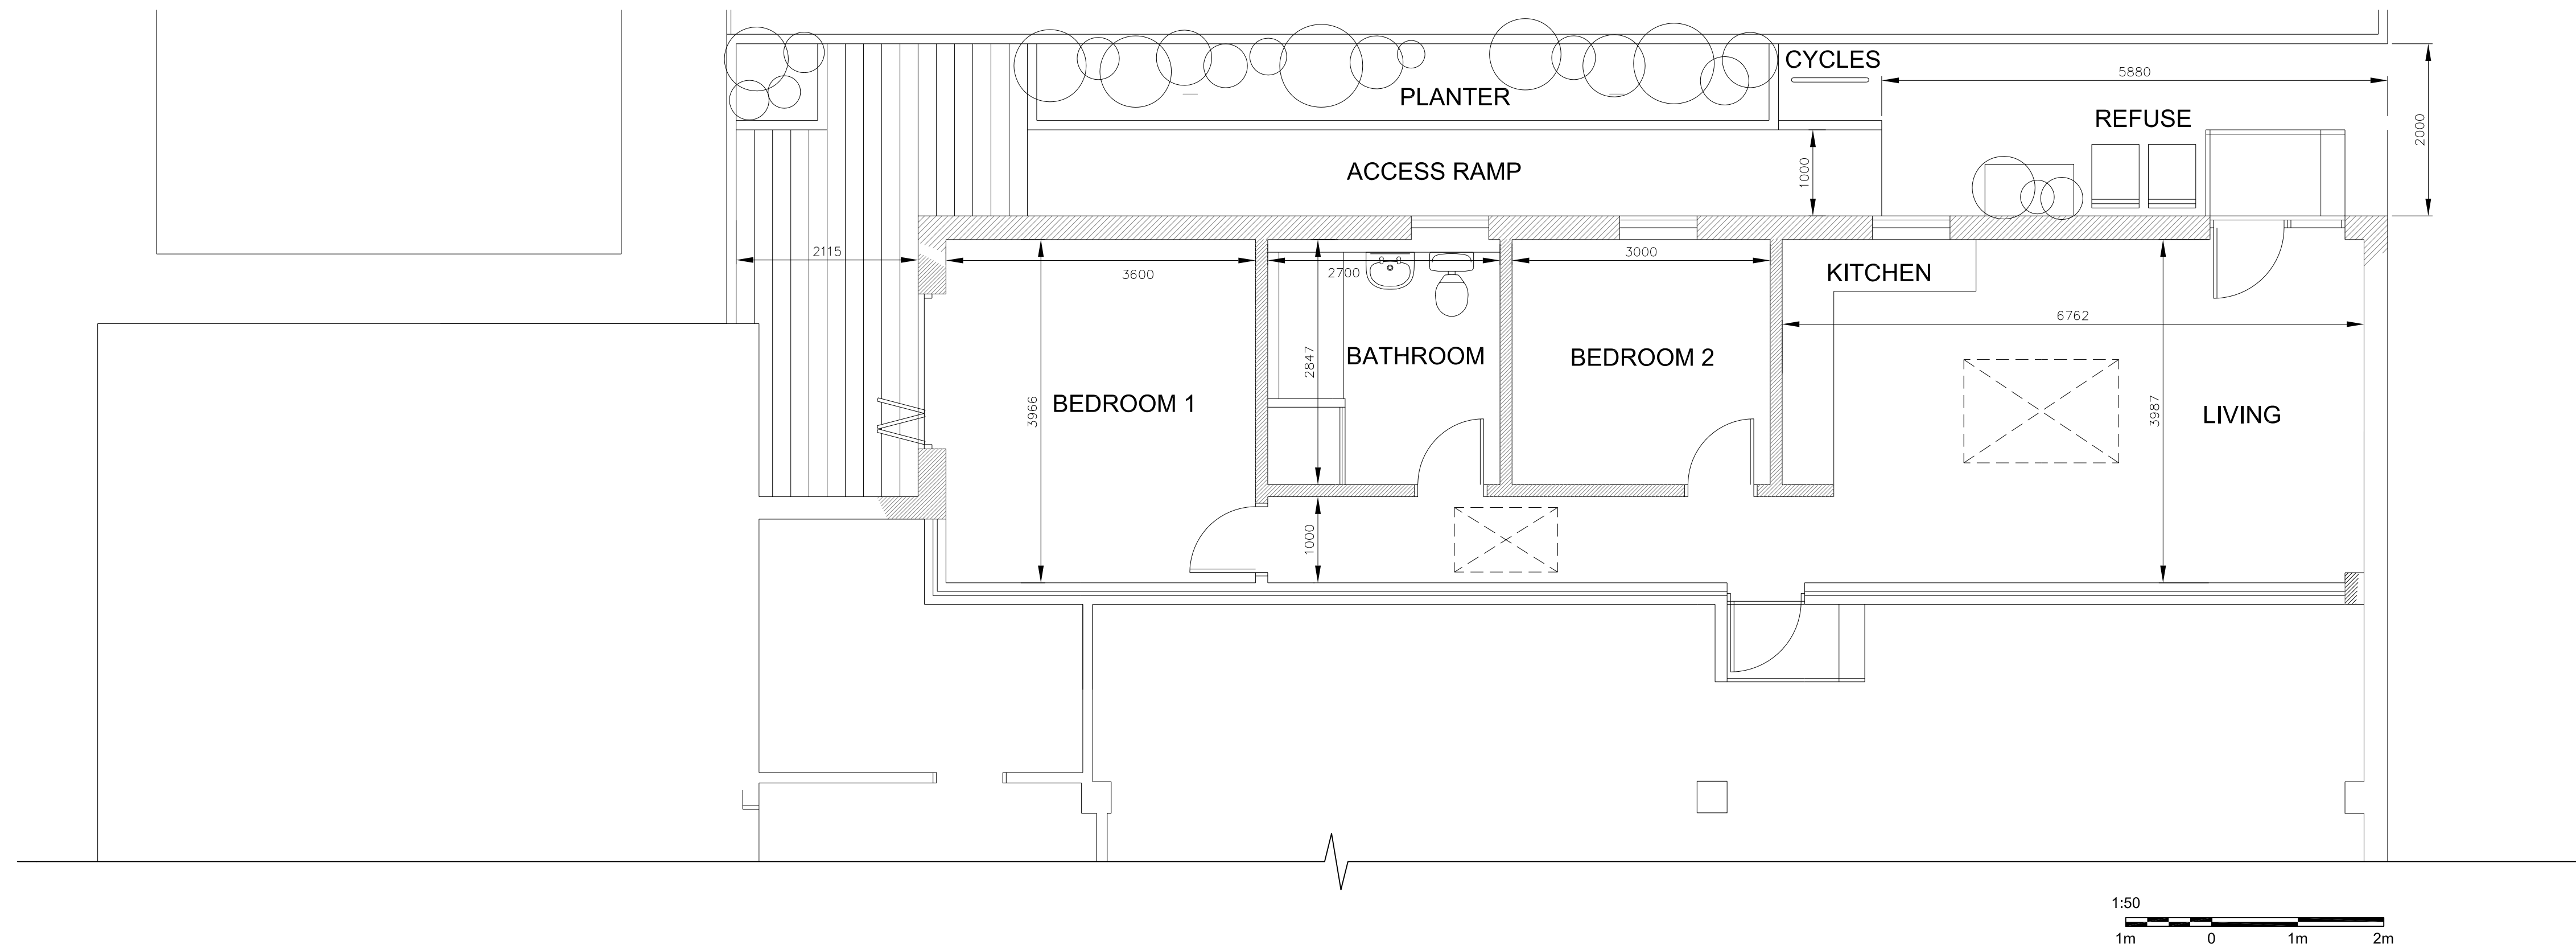
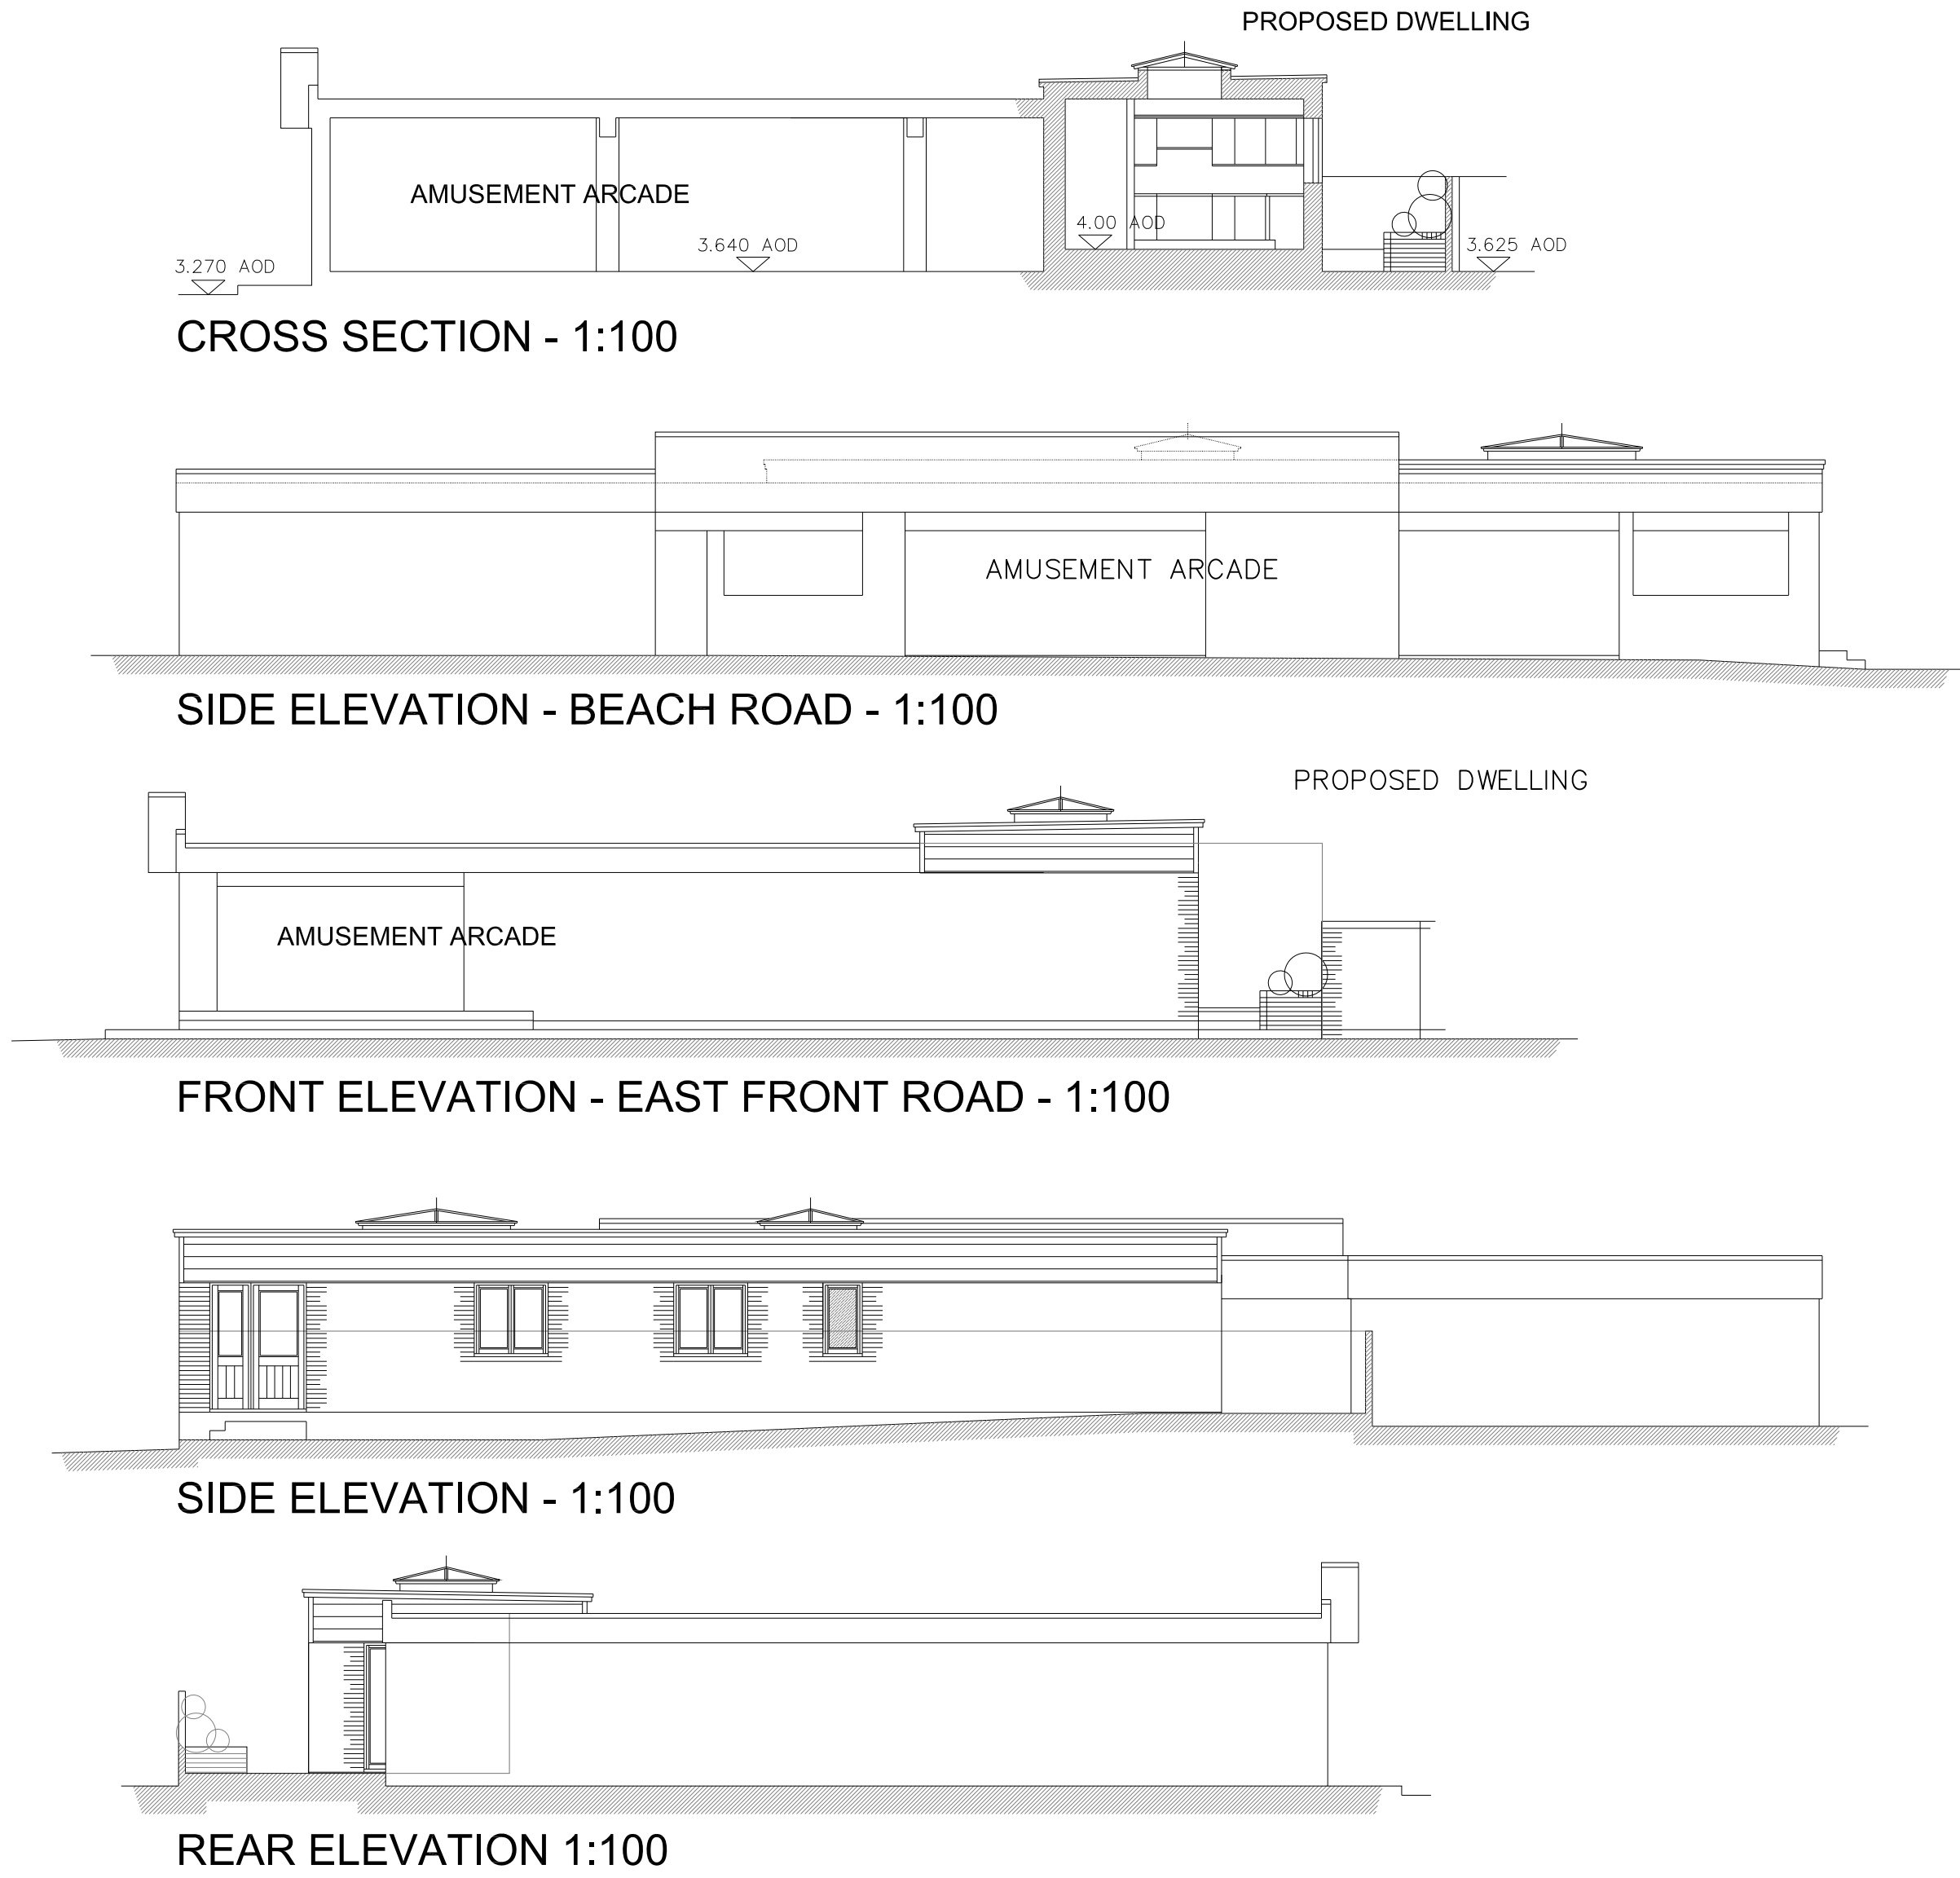


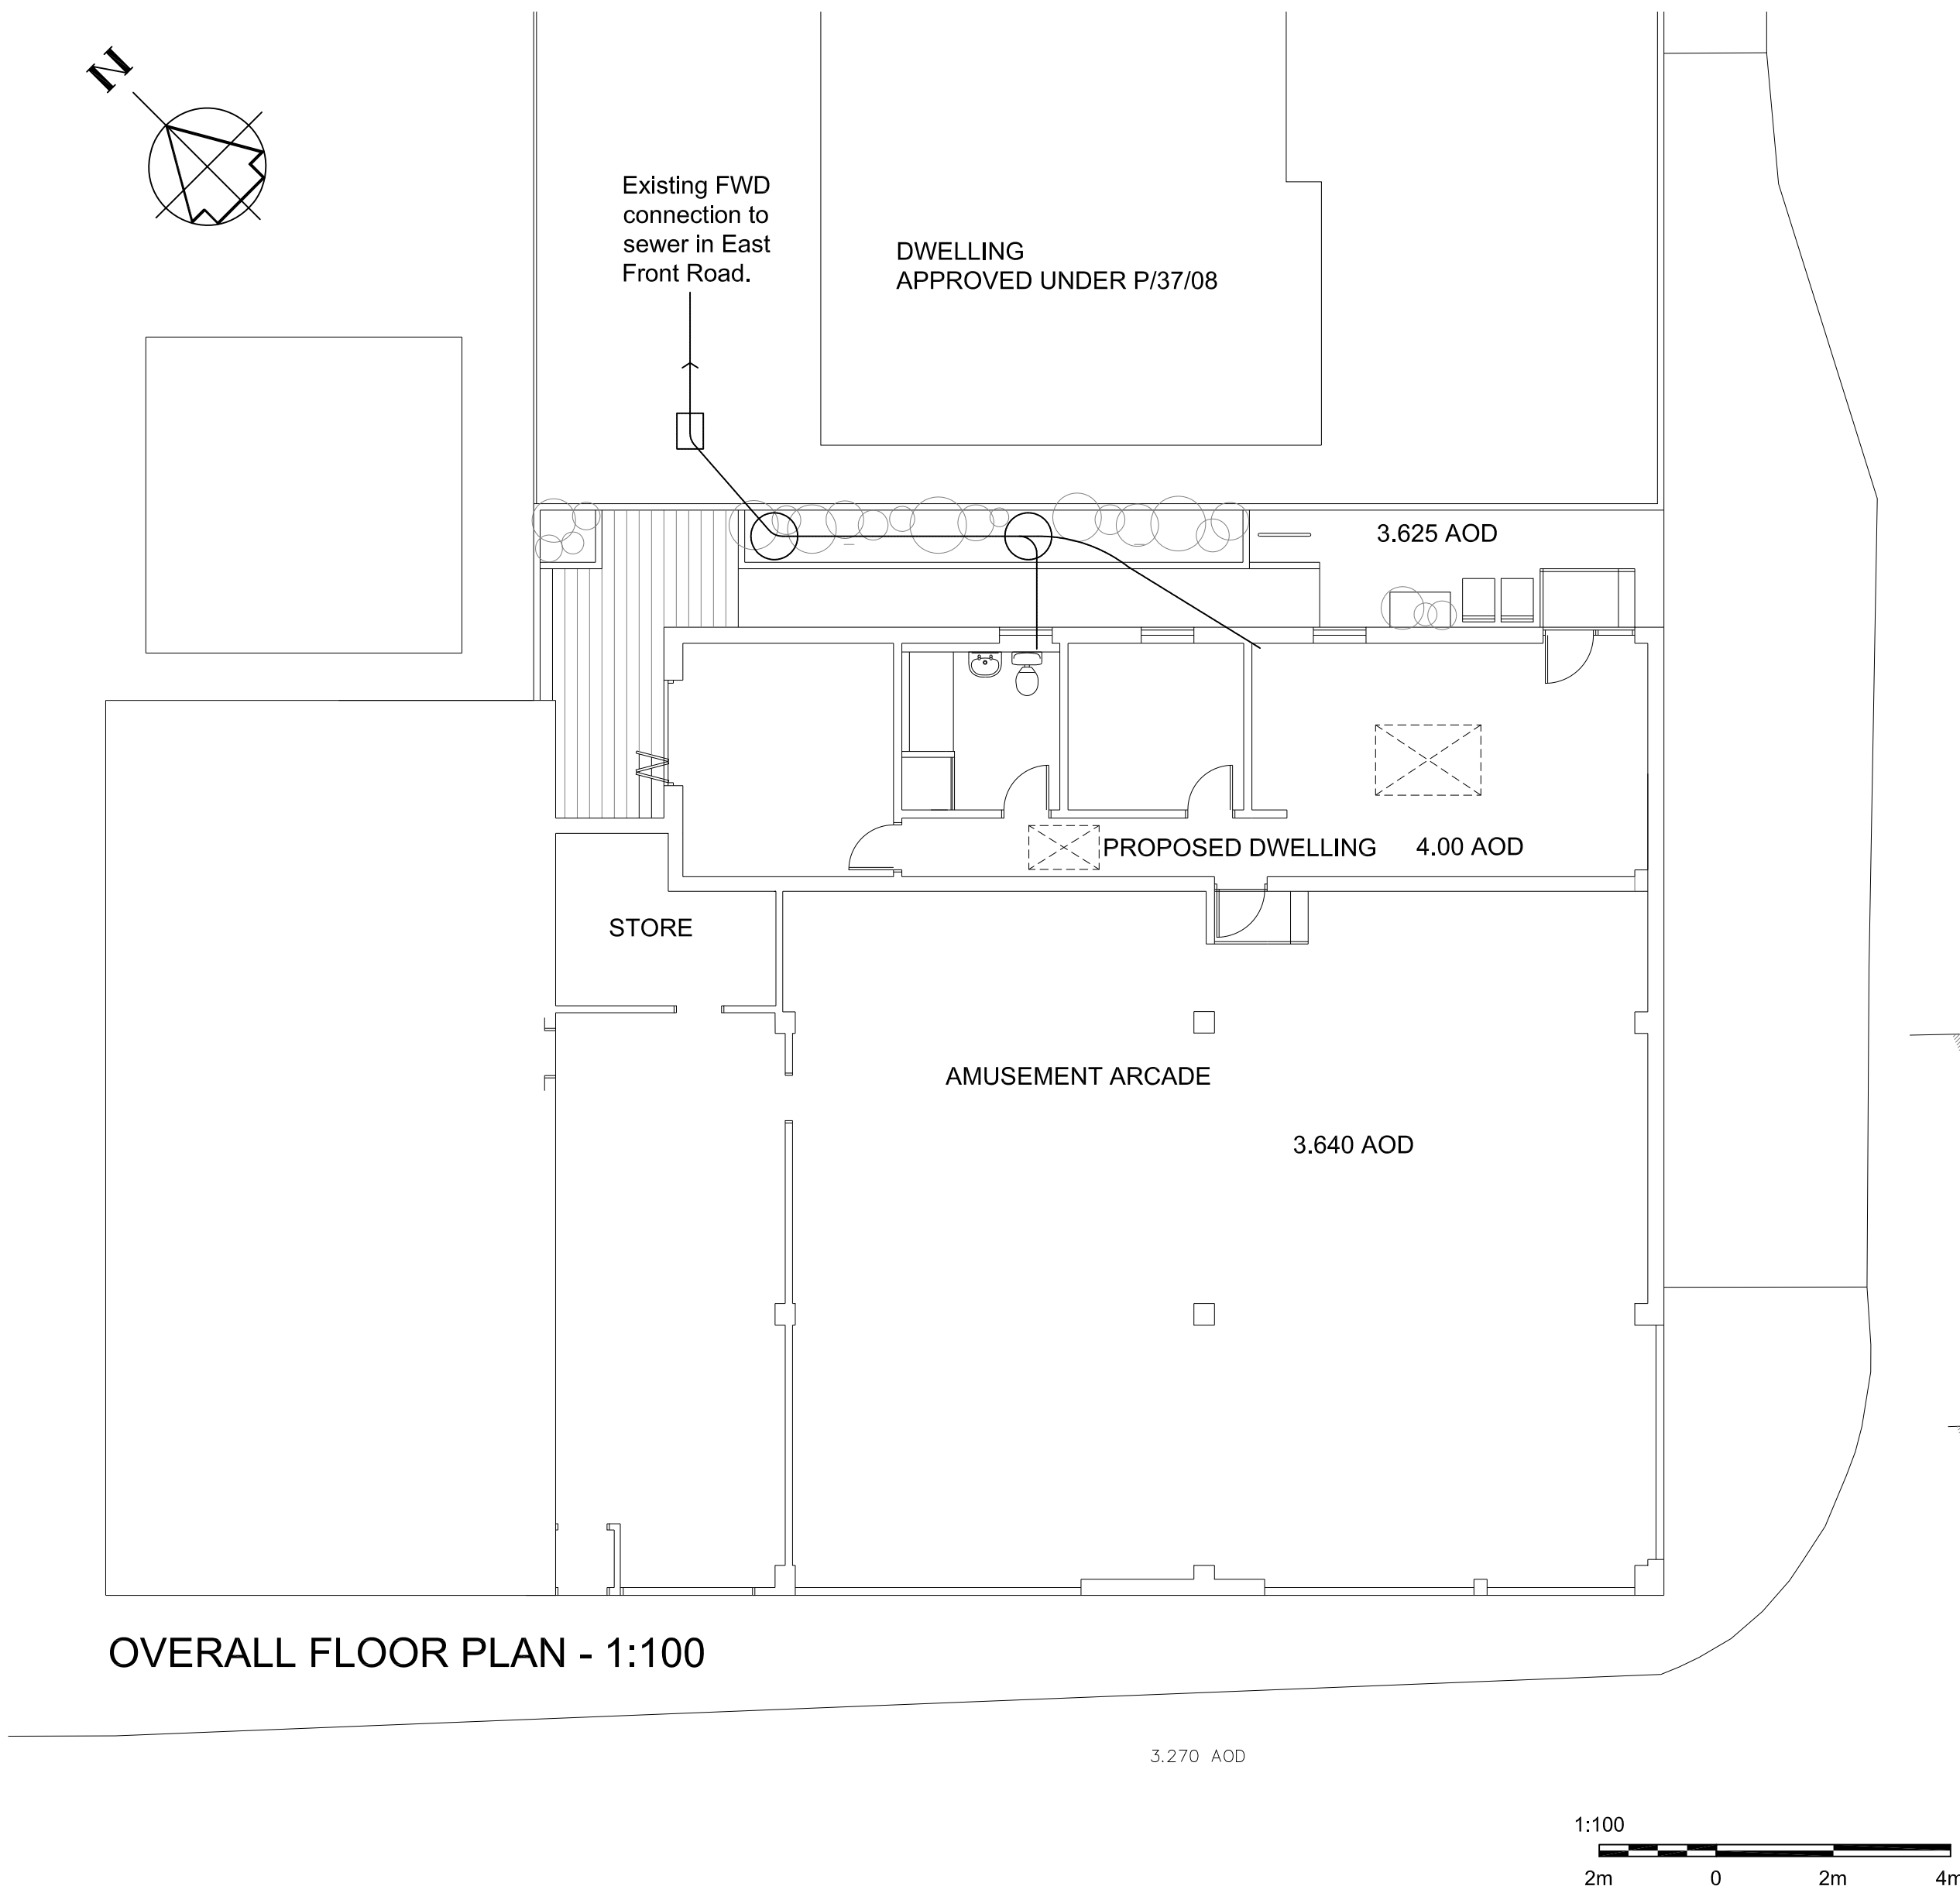

Revisions:

Client:
Mr D Griggs

Project:
PAGHAM BEACH AMUSEMENT ARCADE
129 EAST FRONT ROAD , PAGHAM
PO21 4SL

Drawing Title:
PROPOSED PLANS AND ELEVATIONS