




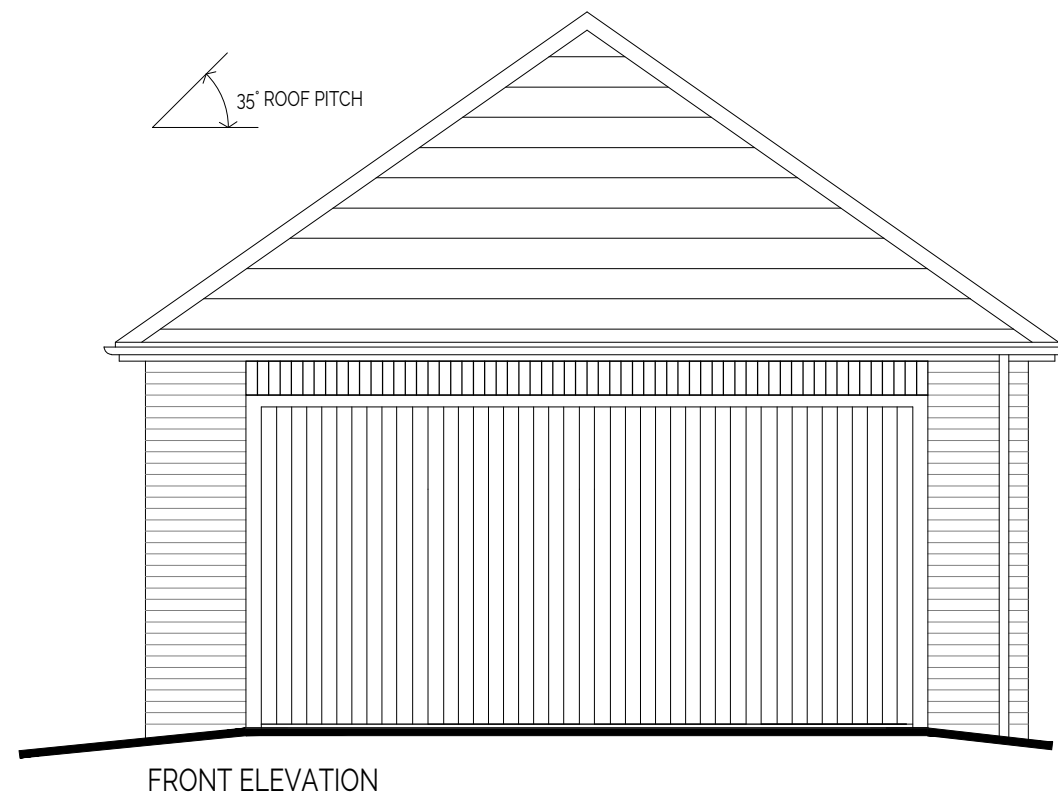

FRONT ELEVATION

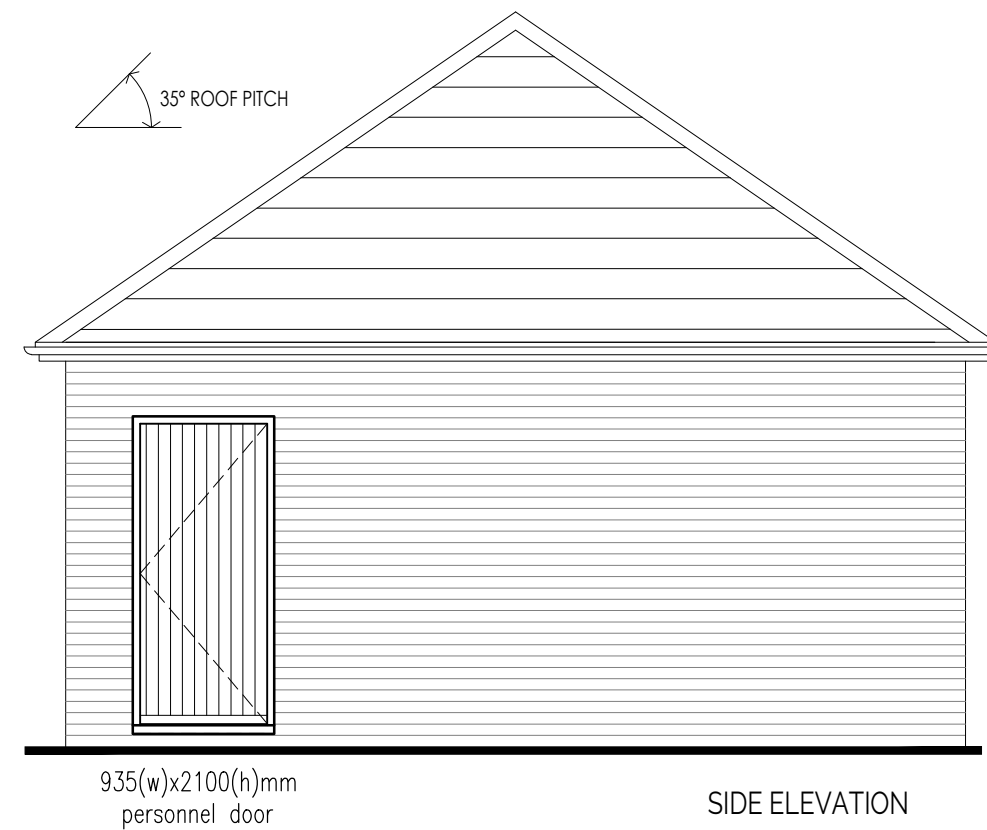


SIDE ELEVATION

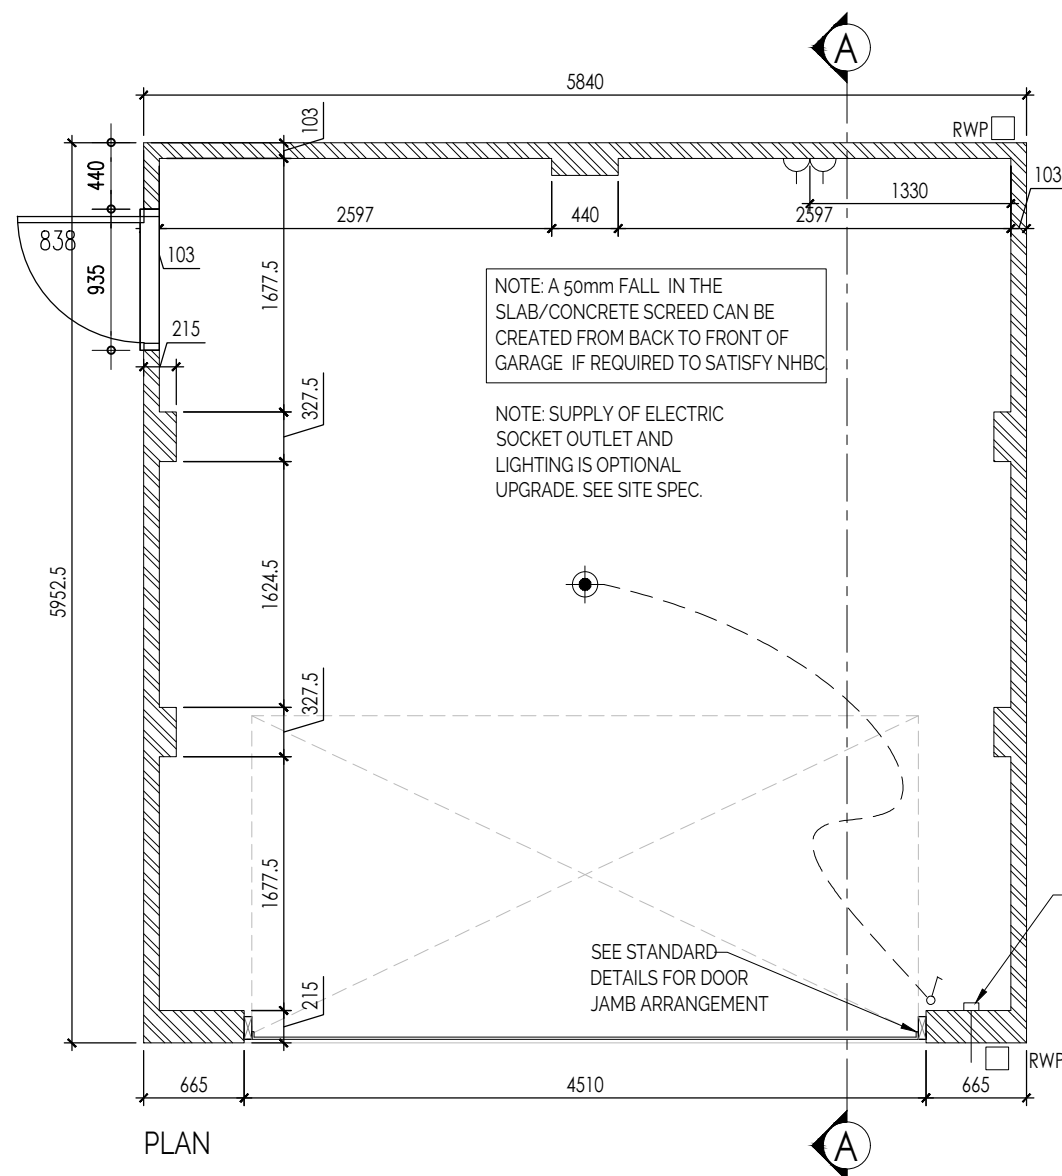

PLAN


ROOF OF CONCRETE TILES CLIPPED AT EAVES & VERGES AND NAILED EVERY COURSE IN SEVERE EXPOSURE AREAS, ON 50x25mm BATTENS ON UNTEARABLE SARKING ON TRUSSED RAFTERS. BRACING AND TRUSS DESIGN IN ACCORDANCE WITH BS 5268 PART 3 1985. DESIGNED AND MANUFACTURED BY SPECIALIST

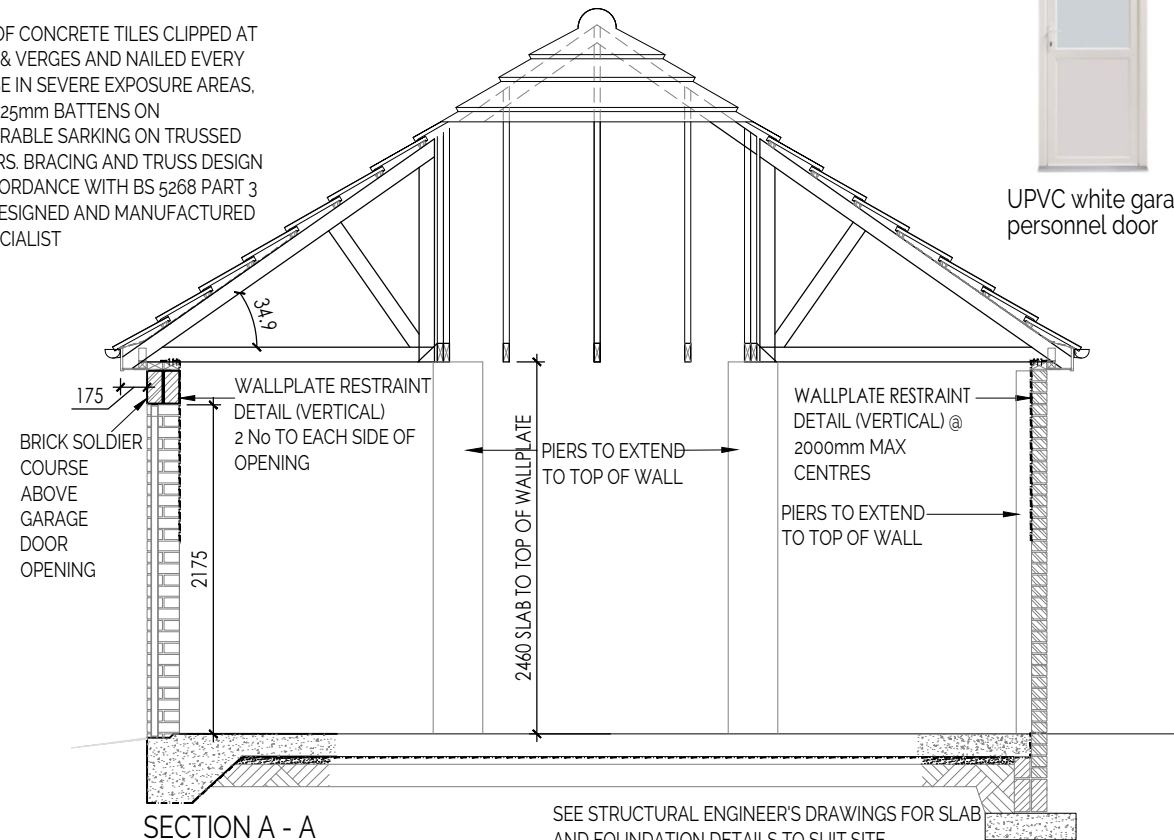


SEE STRUCTURAL ENGINEER'S DRAWINGS FOR SLAB AND FOUNDATION DETAILS TO SUIT SITE CONDITIONS & TO THE SATISFACTION OF LOCAL AUTHORITY OR APPROVED INSPECTOR

Finishes Schedule Rev B Brick amended 18/01/19

Planning Approval P/4/18/PL - Kings Beach, Condition 3

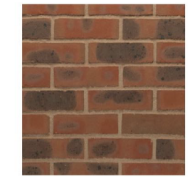

Brick - Wienerberger Warnham Nutcombe Multi-Stock

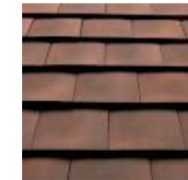

Roof Tile - Weinerberger, 20/20 Flanders tile



Facias and Soffits - White UPVC



Guttering and downpipes - Black UPVC

Double Garage

Ref	Dwg No	Rev
KBDG01	001	A

Drawing Title
Double Garage
Plan, Section &
Elevation

Scale at A3 1:50
Approval Date 19/05/2019



THIS DRAWING MUST BE READ IN CONJUNCTION WITH THE RELEVANT REDROW STANDARD DETAILS
Sheet Published: 19 May 2019

DO NOT SCALE FROM THIS DRAWING