


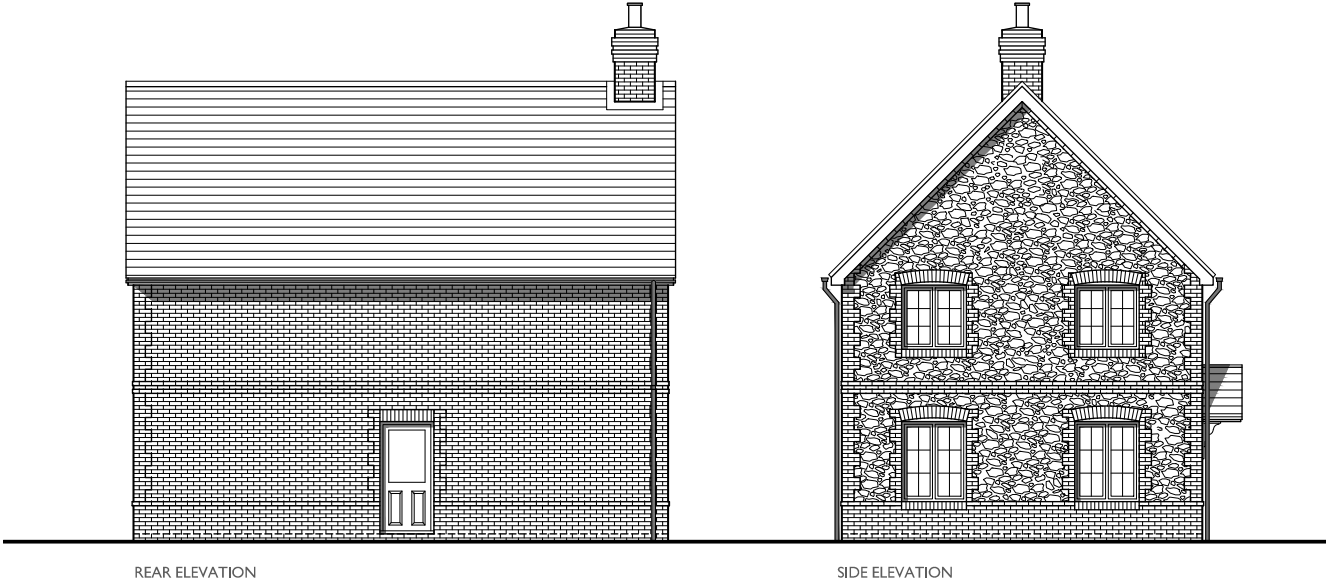

Plot No : 177 (AS)	Plot Description : 4 BED (5 PERSON) 2.0 STOREY HOUSE GROSS AREA 1243 FT ² (115 M ²) NET AREA 1226 FT ² (114 M ²)	Drawn by : KJM Checked by : BB Scale @ A3: 0 1 2 3 4 5m Scale 1:100	Date: OCTOBER 2020 Rev A 11.03.21 HKC BB QUOINING ALIGNED TO TW COMMENTS Drg No: CB_84_139_SQ_NT41_E02 Rev: A	Project: LAND NORTH OF SEFTER ROAD PAGHAM Title: SOUTHERN QUARTER NT41 ELEVATIONS	Client: Taylor Wimpey COOPERBAILLIE
-----------------------	--	---	--	--	--

Cooper Baillie Limited • Connaught House, 24 Guildford Road, Bagshot, Surrey GU19 5JN • Telephone 01276 450039 • www.cooperbaillie.co.uk
This drawing and the works depicted are the copyright of Cooper Baillie Ltd. and may not be reproduced or amended except by written permission. No liability will be accepted for amendments made by other persons.