


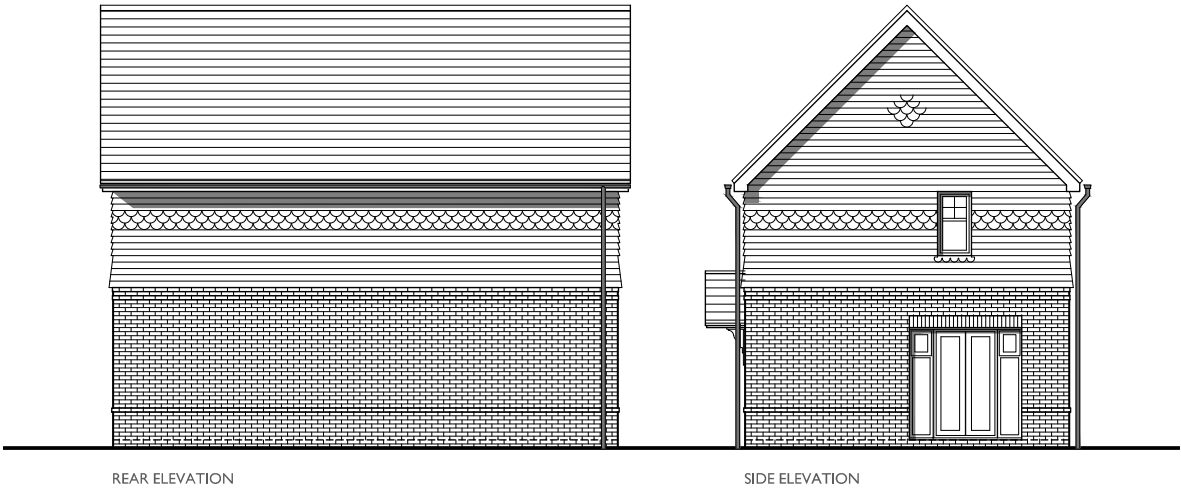

Plot No :  
6 (AS), 19 (OP), 230 (OP)

Plot Description :  
3 BED (4 PERSON)  
2.0 STOREY HOUSE  
GROSS AREA 1040 FT<sup>2</sup> (96.62 M<sup>2</sup>)  
NET AREA 1024 FT<sup>2</sup> (95.18 M<sup>2</sup>)

Drawn by : KJM Checked by : BB

Scale @ A3:  
0 1 2 3 4 5m  
Scale 1:100

Date: OCTOBER 2020

| Rev | Date | Drawn | Checked |
|-----|------|-------|---------|
|-----|------|-------|---------|

Drg No: CB\_84\_139\_PR\_NT31\_E02

Rev:

Project:  
LAND NORTH OF SEFTER ROAD  
PAGHAM

Title:  
PRINCIPAL ROUTE  
NT31 ELEVATIONS

Client:

**Taylor Wimpey**



Cooper Baillie Limited • Connaught House, 24 Guildford Road, Bagshot, Surrey GU19 5JN • Telephone 01276 450039 • www.cooperbaillie.co.uk  
This drawing and the works depicted are the copyright of Cooper Baillie Ltd. and may not be reproduced or amended except by written permission. No liability will be accepted for amendments made by other persons.