



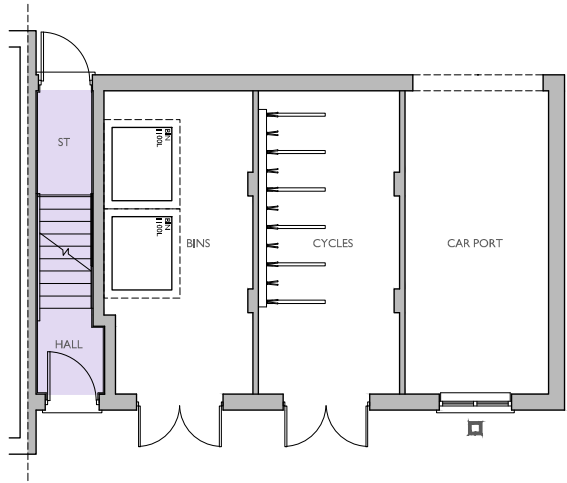

GROUND FLOOR PLAN
■ BLACKENED GLASS WINDOW

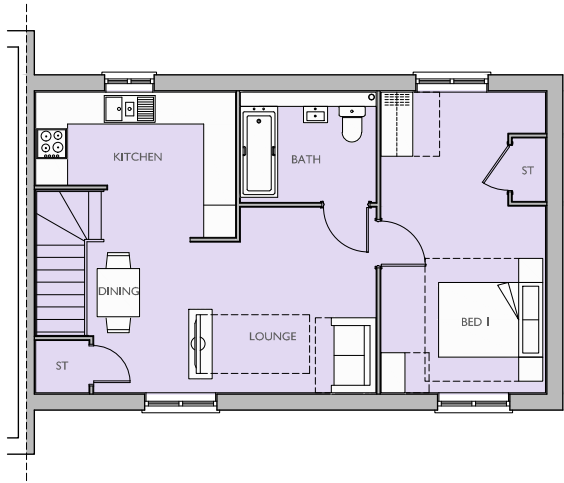

FIRST FLOOR PLAN

Plot No : 239 (AS)	Plot Description : 1 BED (2 PERSON) 2.0 STOREY COACH HOUSE GROSS AREA 568 FT² (53 M²) NET AREA 560 FT² (52 M²)	Drawn by : KJM Checked by : BB Scale @ A3: 0 1 2 3 4 5m Scale 1:100	Date: OCTOBER 2020 <table><tr><th>Rev</th><th>Date</th><th>Drawn</th><th>Checked</th></tr><tr><td> </td><td> </td><td> </td><td> </td></tr></table> Drg No: CB_84_139_PR_IBCH_P01 Rev: <table><tr><td> </td><td> </td></tr></table>	Rev	Date	Drawn	Checked							Project: LAND NORTH OF SEFTER ROAD PAGHAM Title: PRINCIPAL ROUTE IBCH FLOOR PLANS	Client: Taylor Wimpey COOPERBAILLIE
Rev	Date	Drawn	Checked												
Cooper Baillie Limited • Connaught House, 24 Guildford Road, Bagshot, Surrey GU19 5JN • Telephone 01276 450039 • www.cooperbaillie.co.uk This drawing and the works depicted are the copyright of Cooper Baillie Ltd. and may not be reproduced or amended except by written permission. No liability will be accepted for amendments made by other persons.															