


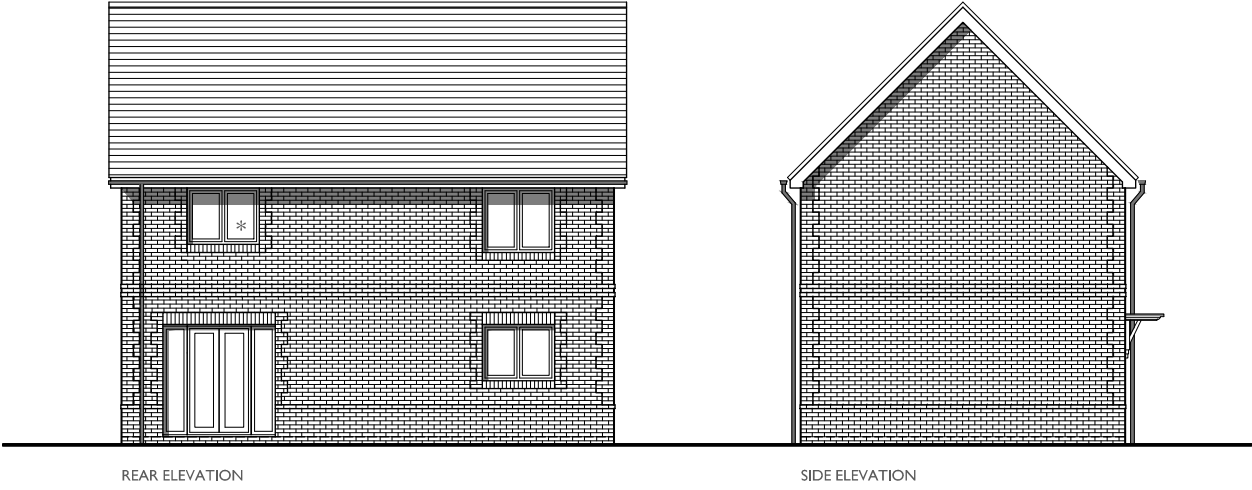

Plot No :
194 (AS)

Plot Description :
3 BED (4 PERSON)
HOUSE
2.0 STOREY
GROSS AREA 1012 SQ FT (94 M2)
NET AREA 997 SQ FT (93 M2)

Drawn by : KJM Checked by : BB

Scale @ A3:
0 1 2 3 4 5m
Scale 1:100

Date: OCTOBER 2020

Rev	Date	Drawn	Checked
A	11.03.21	HKC	BB

QUOINING ALIGNED TO TW COMMENTS

Drg No: CB_84_139_SQ_NT30_E03

Rev: A

Project:
LAND NORTH OF SEFTER ROAD
PAGHAM

Title:
SOUTHERN QUARTER
NT30 ELEVATIONS

Client:

Taylor Wimpey



Cooper Baillie Limited • Connaught House, 24 Guildford Road, Bagshot, Surrey GU19 5JN • Telephone 01276 450039 • www.cooperbaillie.co.uk
This drawing and the works depicted are the copyright of Cooper Baillie Ltd. and may not be reproduced or amended except by written permission. No liability will be accepted for amendments made by other persons.