



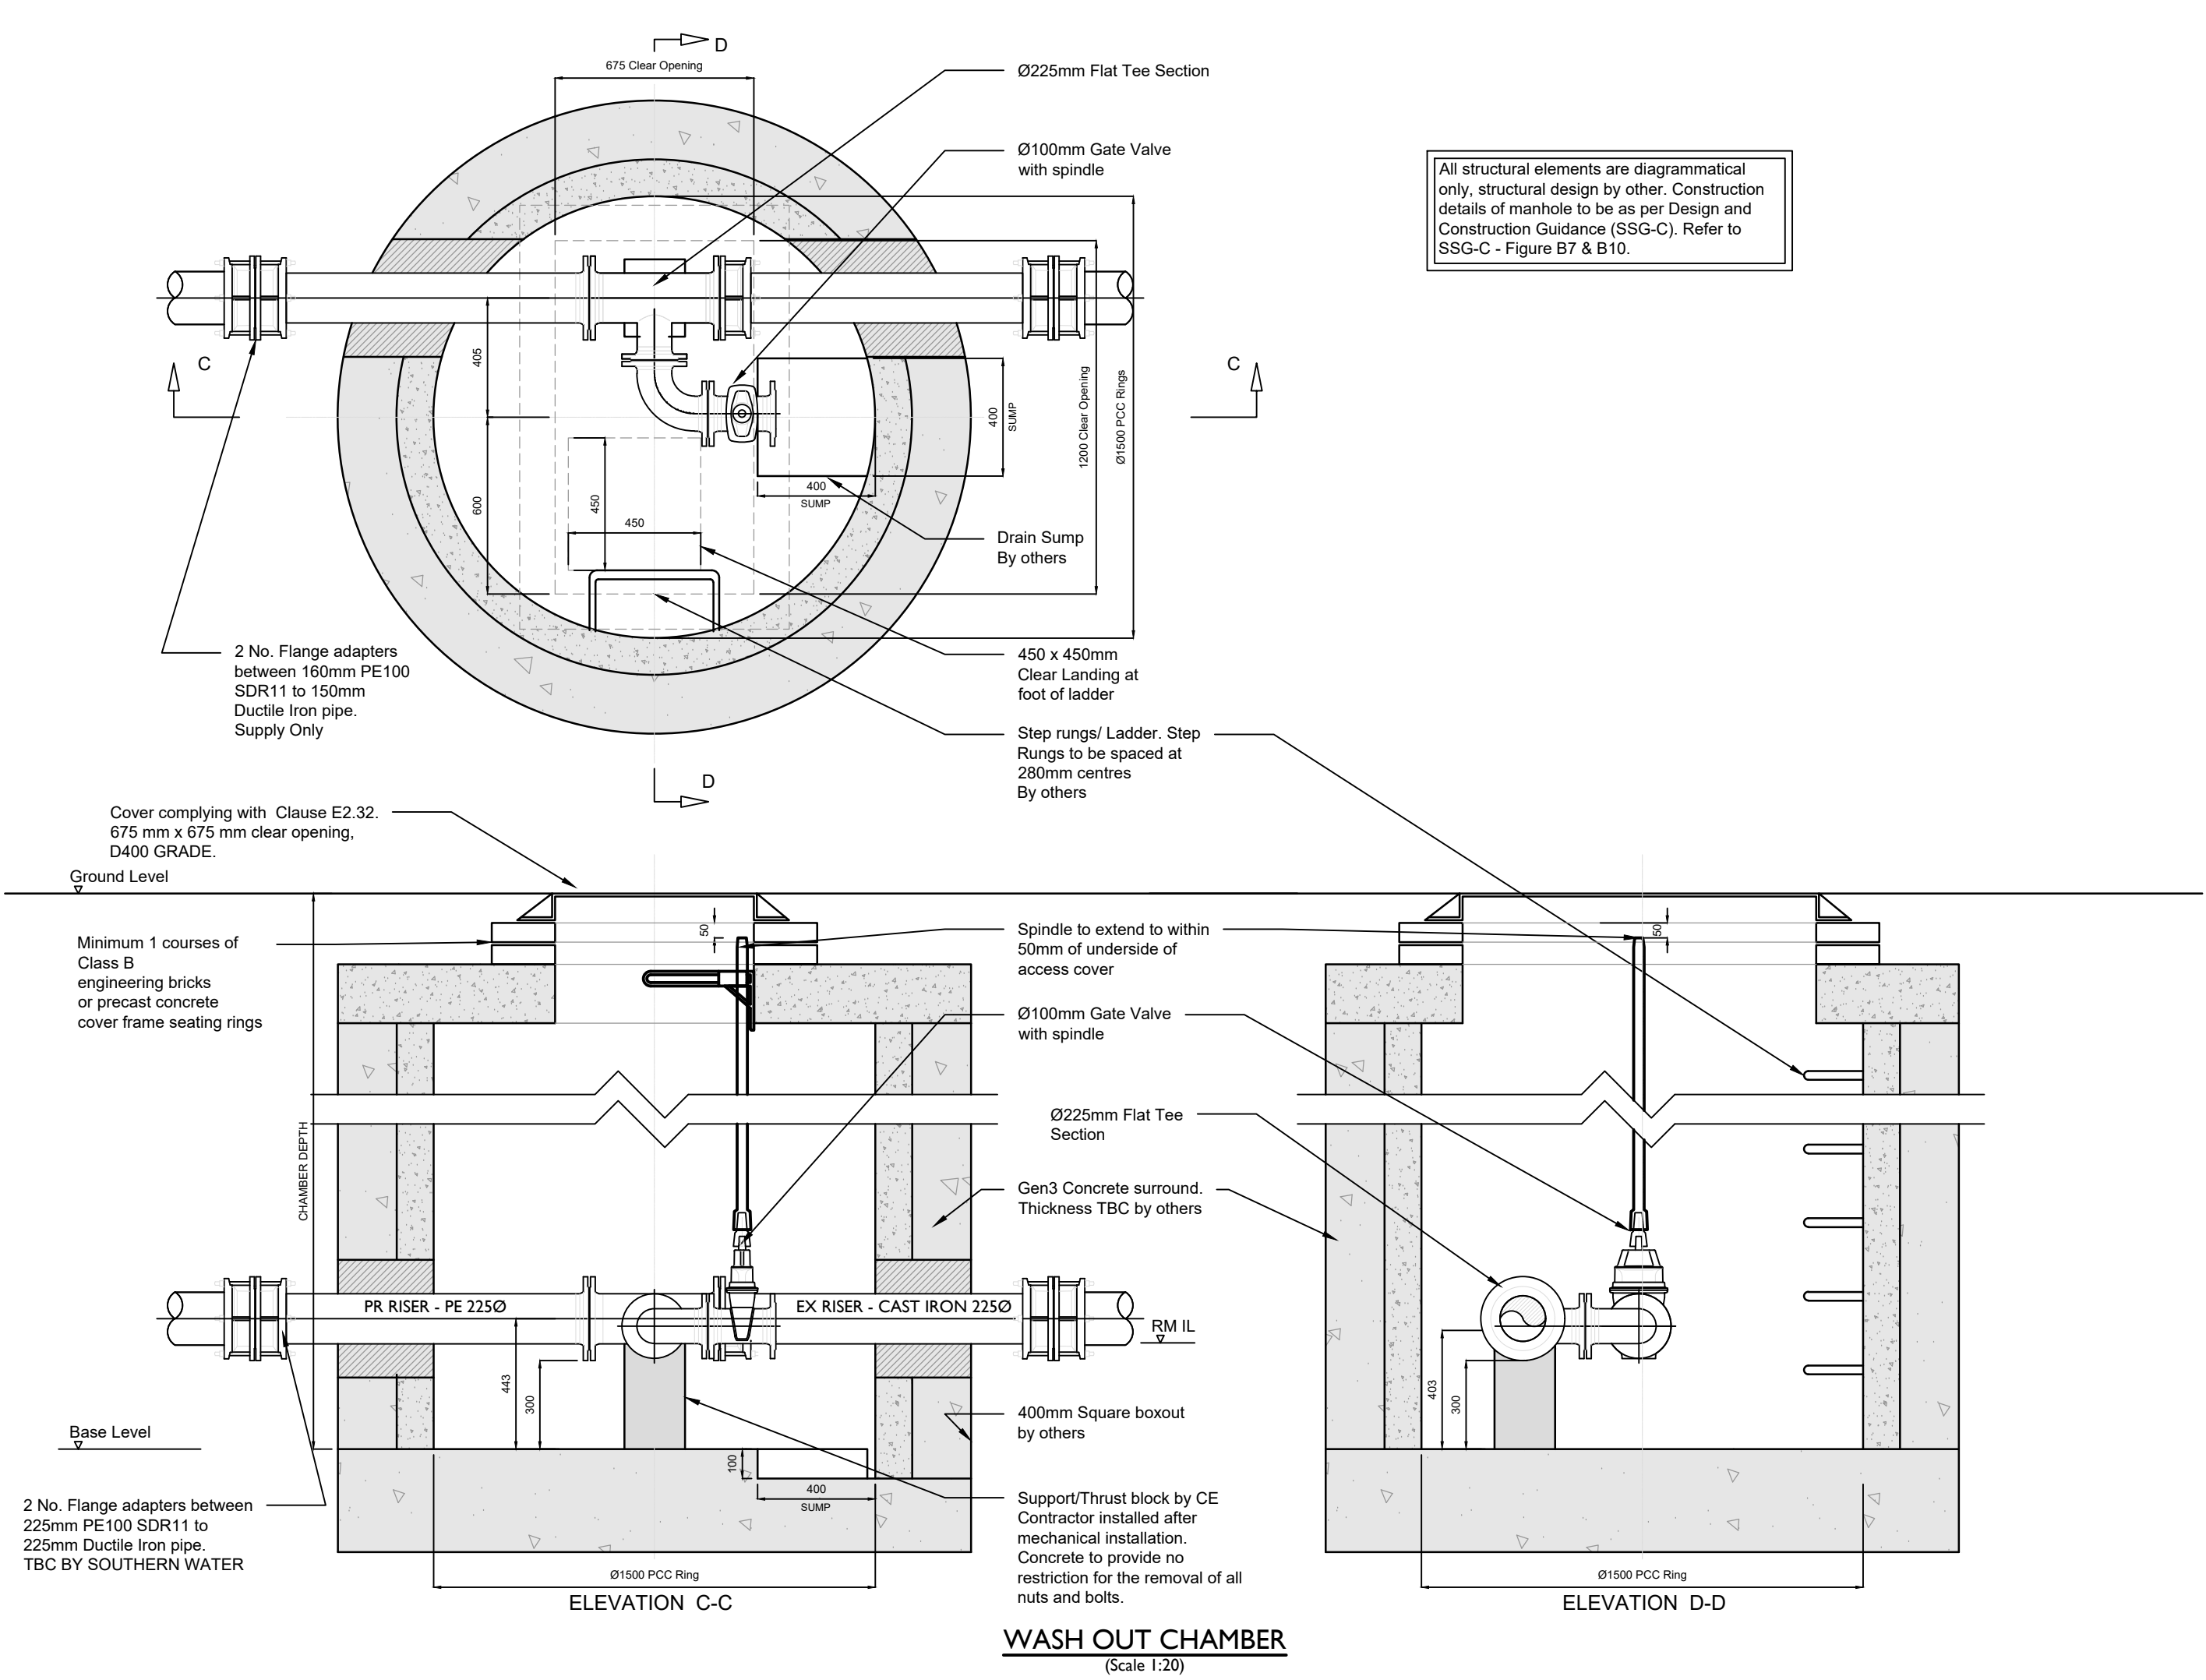


WASH OUT CHAMBER
(Scale 1:20)

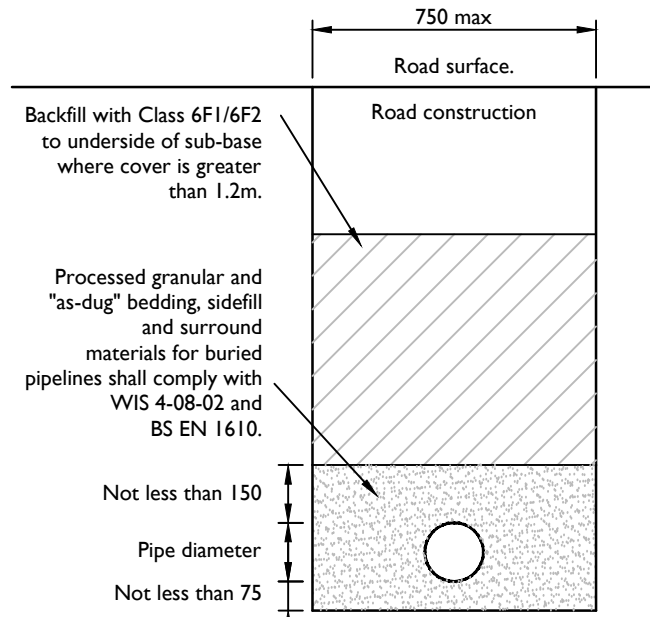

RIISING MAIN PIPE BEDDING DETAIL
(Scale 1:20)

1:20 @ A1
1:40 @ A3
0 200 400 600 800 1000 1200 1400 1600 1800 2000 mm

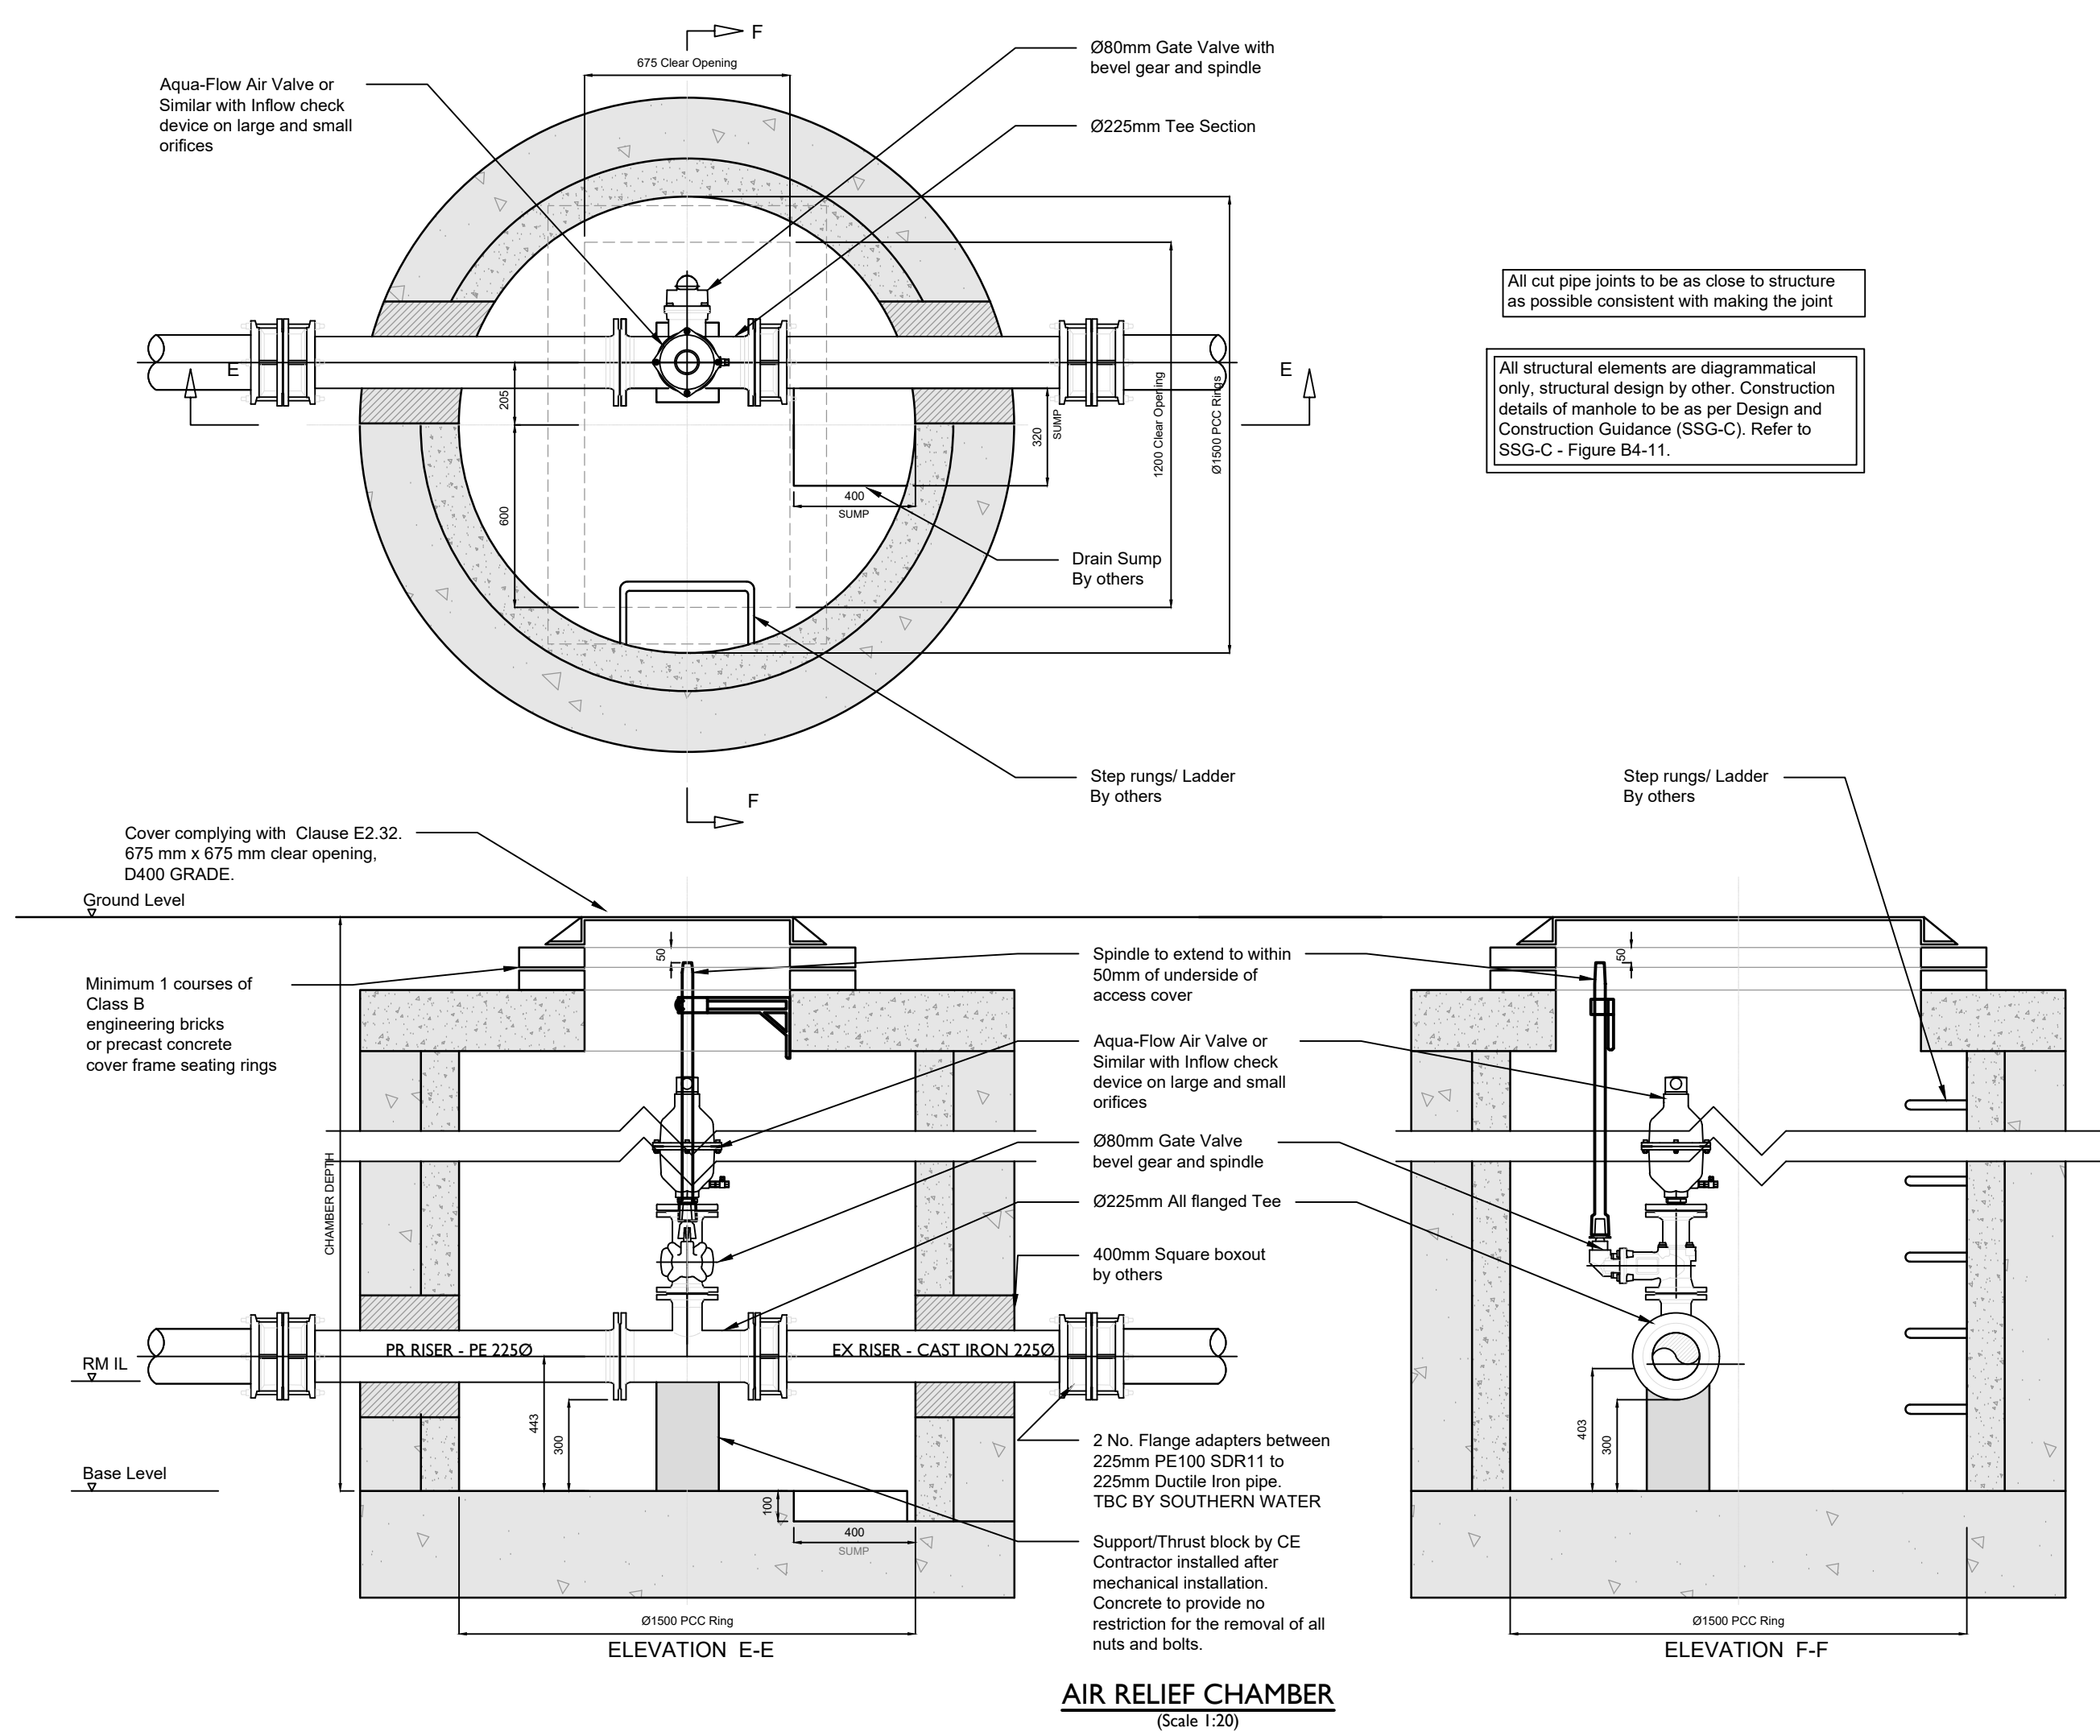

AIR RELIEF CHAMBER
(Scale 1:20)

NOTES

- This drawing is to be read in conjunction with all other BP Civils drawings, and with all relevant Architects and Engineer's drawings and specification. Any discrepancies found are to be reported immediately to the Engineer.
- BP Civils accepts no responsibility for inaccuracies in data provided by third parties such as topographic surveys or Ordnance Survey mapping.
- Do not scale, work to figured dimensions only. All dimensions are in millimeters unless noted otherwise and all levels are in metres from the topographic survey datum.
- Any information given regarding existing underground services is given in good faith after consultation with the relevant authority, however accuracy is not certain. The main contractor is responsible for checking all information on site prior to work commencing and taking due care whilst undertaking the works.
- All dimensions to be checked on site. All details and dimensions relating to sub-contractors work must be checked and agreed between the sub-contractor or supplier and the general contractor.
- The electronic information from this drawing can not be guaranteed as dimensionally drawn exact. Figured dimensions must be used for setting out and detailing. BP Civils logos and company information must be removed from copies if information is re-used.
- Where used, this map is based on or reproduced from Ordnance Survey material with the permission of Ordnance Survey on behalf of the controller of His Majesty's Stationary Office (c) Crown Copyright. Licence number: 100022432. BP Civils accept no liability for any inaccuracies with the data.

-	10.03.25	Original Issue
Rev.	Date	Amendments



BP CIVILS
Infrastructure Design and Transport Planning Consultants
2 West Barn, Norton Lane, Chichester, West Sussex PO20 3AF
Tel: 0333 358 3260
www.bpcivils.co.uk enquiries@bpcivils.co.uk

Drawing Status
FOR INFORMATION
NOT FOR CONSTRUCTION

Client
Foreman Homes

Project
**Summer Lane (North)
Pagham, West Sussex**

Drawing Title
**S185 Rising Main
Construction Details**

Scale at A1	Date	Drawn By	Checked By	Project No.
1:500	Mar 25	MJA	-	D2240

Drawing No.	Rev.
000-BPC-WD-ZZ-D-P-7101	-