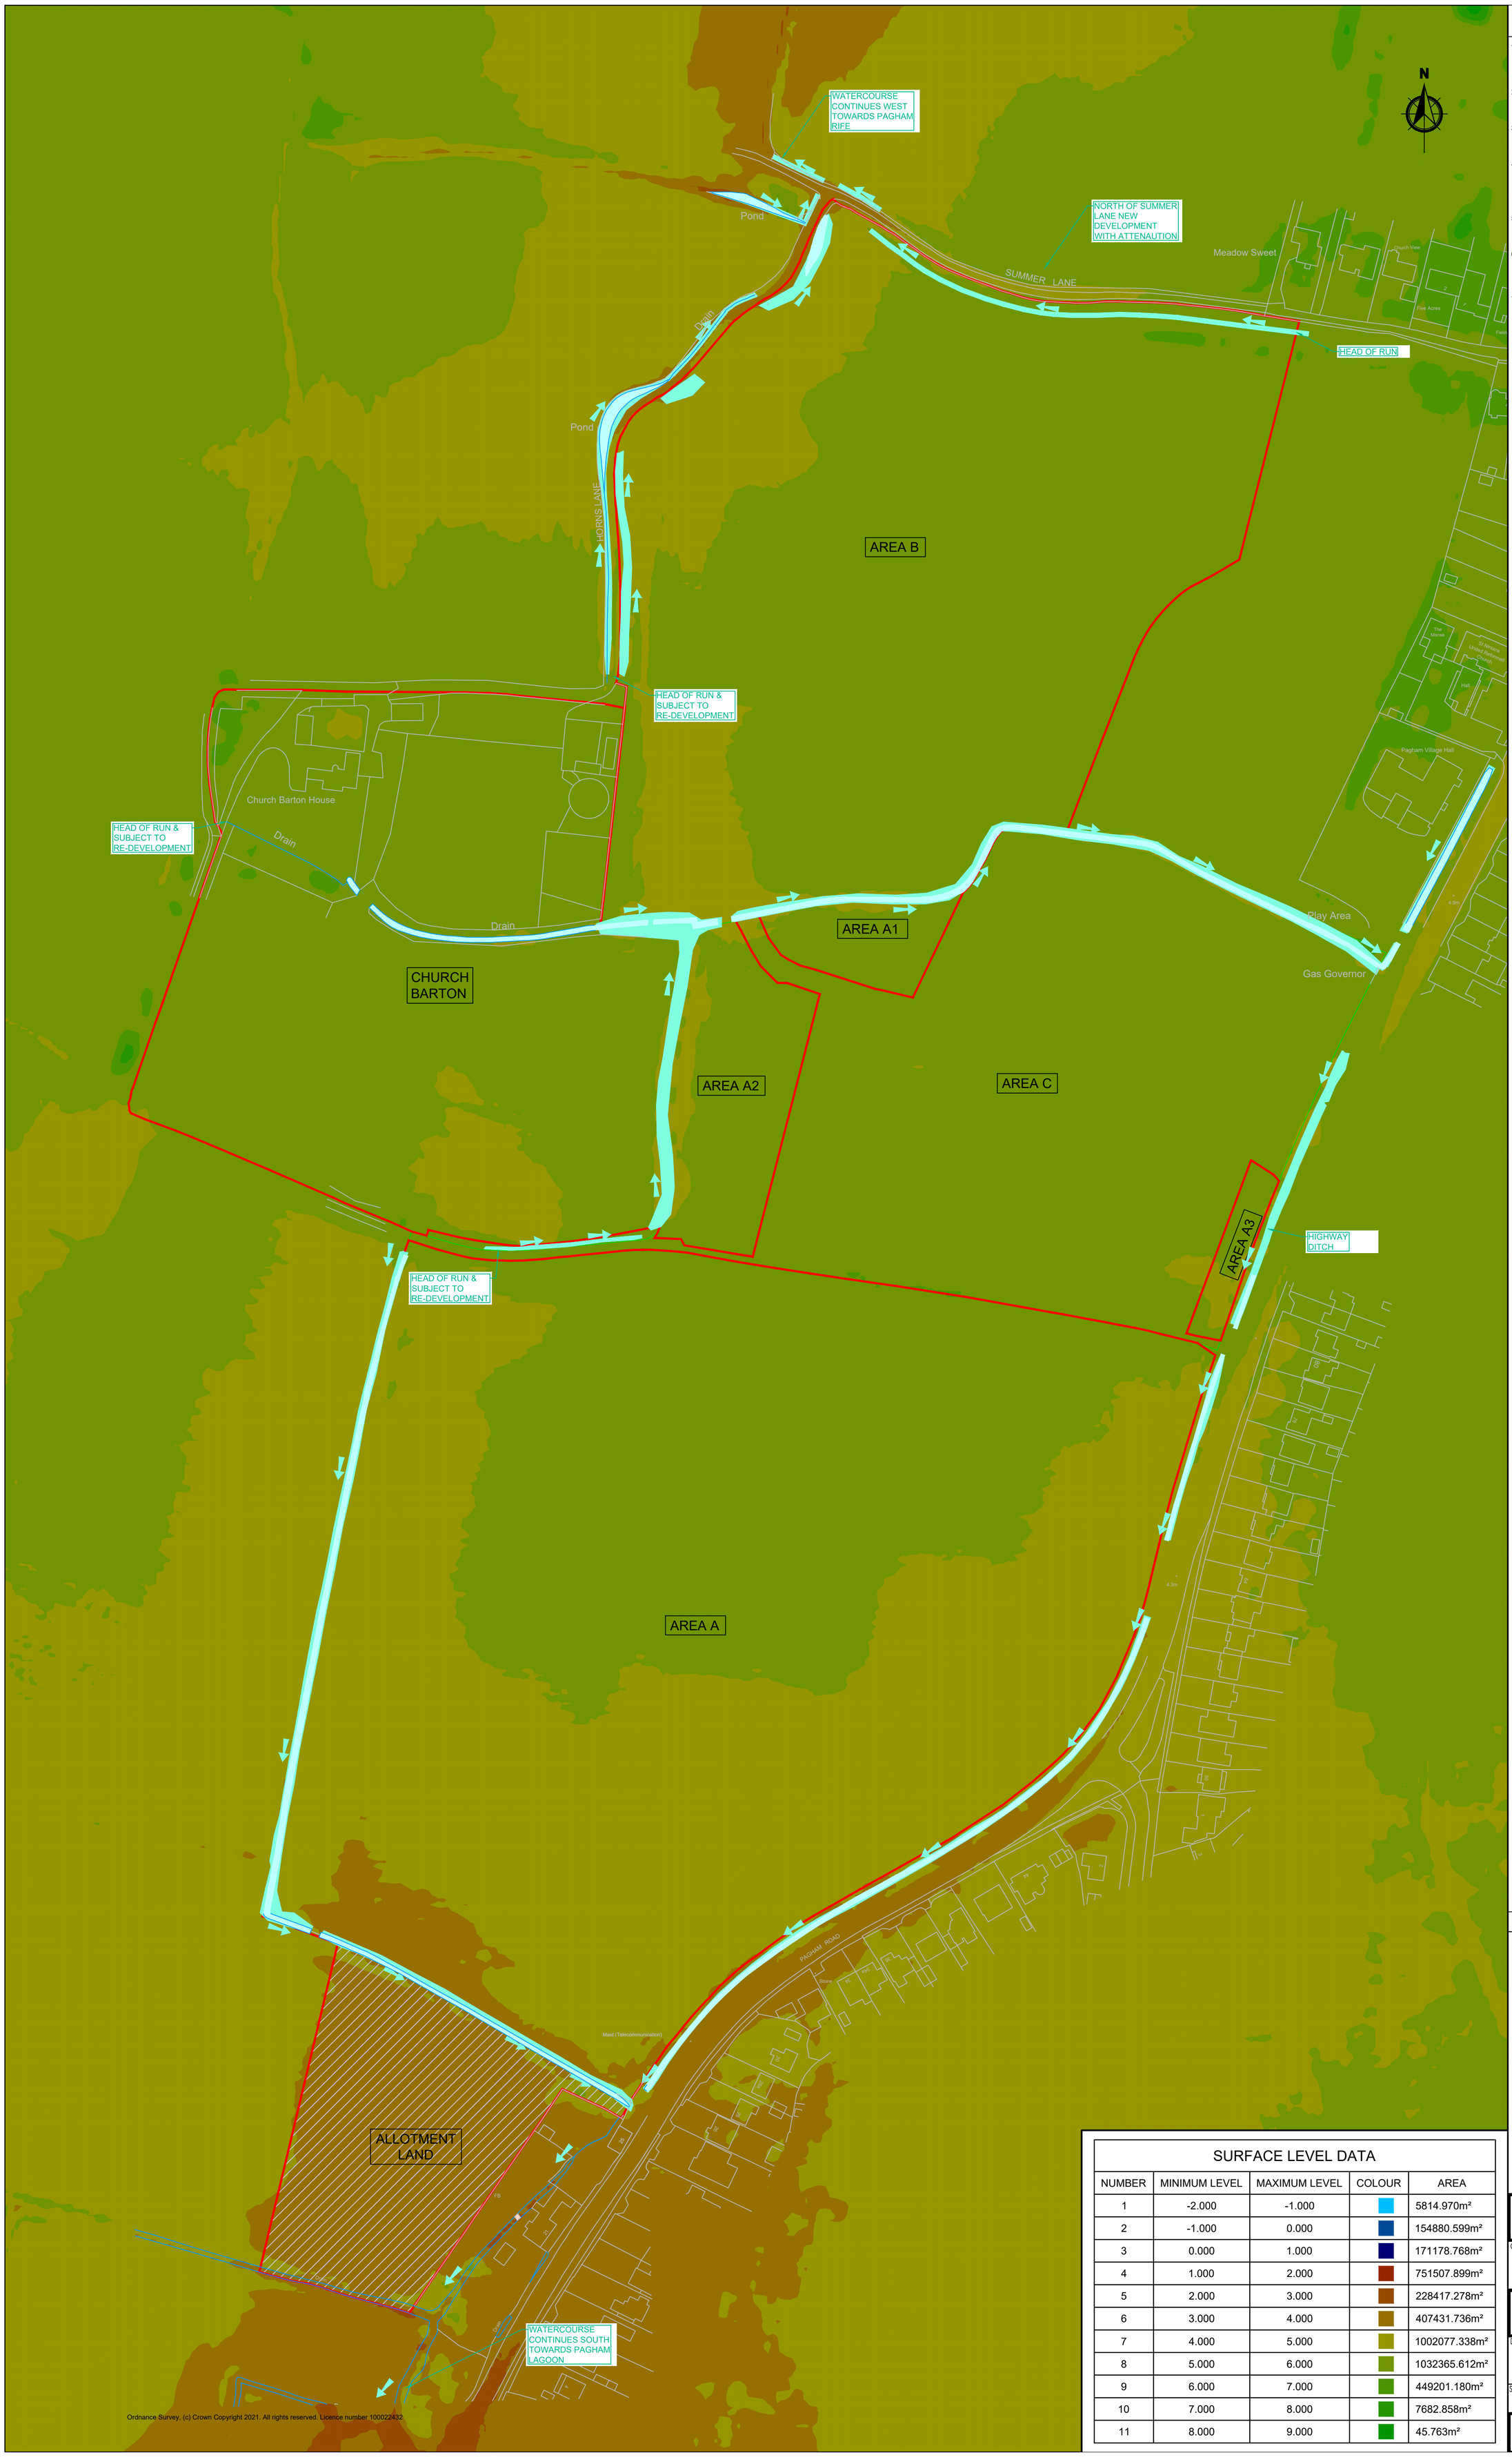


Ordnance Survey, (c) Crown Copyright 2021. All rights reserved. Licence number 100022432

NOTES

A1

1. This drawing is to be read in conjunction with all other BP Civils drawings, and with all relevant Architect's and Engineer's drawings and specification. Any discrepancies found are to be reported immediately to the Engineer.
2. BP Civils accepts no responsibility for inaccuracies in data provided by third parties such as topographic surveys or Ordnance Survey mapping.
3. Do not scale, work to figured dimensions only. All dimensions are in millimeters unless noted otherwise and all levels are in metres from the topographic survey datum.
4. Any information given regarding existing underground services is given in good faith after consultation with the relevant authority, however accuracy is not certain. The main contractor is responsible for checking all information on site prior to work commencing and taking due care whilst undertaking the works.
5. All dimensions to be checked on site. All details and dimensions relating to sub-contractors work must be checked and agreed between the sub-contractor or supplier and the general contractor.
6. The electronic information from this drawing can not be guaranteed as dimensionally drawn exact. Figured dimensions must be used for setting out and detailing. BP Civils logos and company information must be removed from copies if information is re-used.
7. Where used, this map is based on or reproduced from Ordnance Survey material with the permission of Ordnance Survey on behalf of the controller of His Majesty's Stationary Office (c) Crown Copyright. Licence number: 100022432. BP Civils accept no liability for any inaccuracies with the data.

BOUNDARIES HAVE BEEN DRAWN USING OS DATA AND HM LAND REGISTRY TITLE PLANS WHICH HAVE BEEN PROVIDED TO BP CIVILS BY FOREMAN HOMES.

BOUNDARIES HAVE BEEN DRAWN USING OS DATA AND HM LAND REGISTRY TITLE PLANS WHICH HAVE BEEN PROVIDED TO BP CIVILS BY FOREMAN HOMES.

Rev.	Date	Amendments
-	-	Original Issue

SURFACE LEVEL DATA

NUMBER	MINIMUM LEVEL	MAXIMUM LEVEL	COLOUR	AREA
1	-2.000	-1.000		5814.970m²
2	-1.000	0.000		154880.599m²
3	0.000	1.000		171178.768m²
4	1.000	2.000		751507.899m²
5	2.000	3.000		228417.278m²
6	3.000	4.000		407431.736m²
7	4.000	5.000		1002077.338m²
8	5.000	6.000		1032365.612m²
9	6.000	7.000		449201.180m²
10	7.000	8.000		7682.858m²
11	8.000	9.000		45.763m²

BP CIVILS
Infrastructure Design and Transport Planning Consultants
2 West Barn, Norton Lane, Chichester, West Sussex PO20 3AF
Tel: 0333 358 3260
www.bpcivils.co.uk enquiries@bpcivils.co.uk

Drawing Status: FOR INFORMATION
NOT FOR CONSTRUCTION

Client: Foreman Homes

Project: Summer Lane, Pagham, West Sussex

Drawing Title: LiDAR Overlay for Watercourse Routing

Scale	Date	Drawn By	Checked By	Project No
1:1250	Aug 25	JHL	MJA	D2240

Drawing No.: 000-BPC-WD-XX-D-P-SK50
Rev.: -