



BIN STORE DETAILS

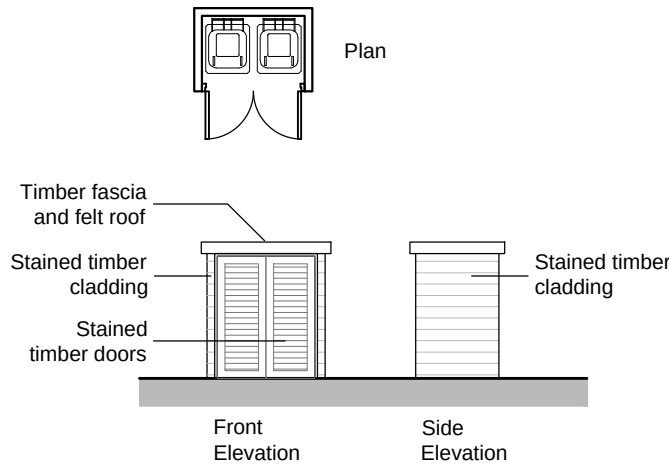


CYCLE STORE DETAILS

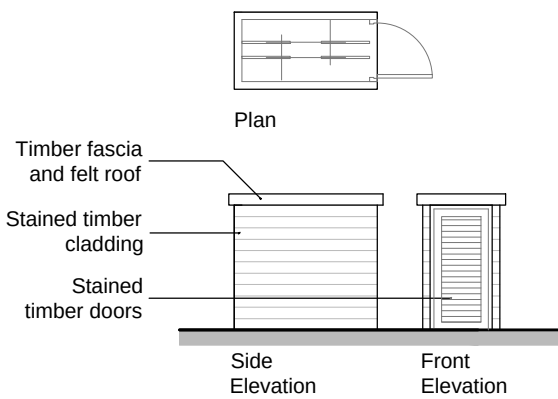


NOTES

GENERAL NOTES:
1. THIS DRAWING IS TO BE READ IN CONJUNCTION WITH THE OTHER RELEVANT CONSULTANTS DRAWINGS.
2. ALL FINISHES ARE TO CONFORM TO THE CURRENT BUILDING REGULATIONS.
3. REFER TO A SEPARATE DOCUMENT FOR THE DESIGNERS RISK ASSESSMENT.
4. ALL WORKS OR MATERIALS INDICATED ON THIS DRAWING ARE TO BE TO THE LATEST RELEVANT BRITISH STANDARDS AND CARRIED OUT IN ACCORDANCE WITH THE BRITISH STANDARDS CODES OF PRACTICE OR RECOGNIZED INSTITUTE OR TRADE ASSOCIATION RECOMMENDATIONS AND PUBLICATIONS.


1:200 scale

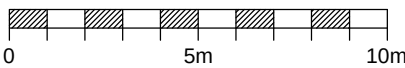

Bungalow 1

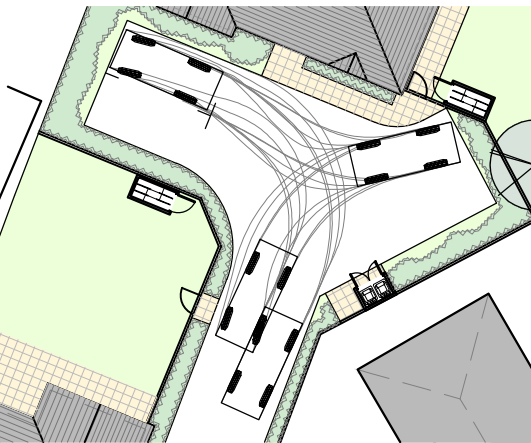

Bungalow 2

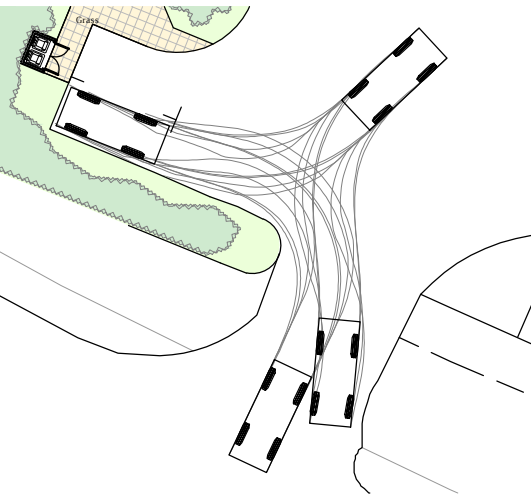

P4	Apr 2018	Amended red line	JCB	
P3	Jan 2018	Swept paths amended	LW	
P2	Dec 2017	Swept path added, boundary amended	LW	
Revision	Date	Description	Dwn	Chkd



Lansdowne House
25-26 Hampshire Terrace
Portsmouth PO1 2QF
Hampshire England
Tel: (023) 92 755 333
E-Mail: admin@plcarchitects.com
Web: www.plcarchitects.com

Client :

Project :

Proposed Mixed Use Development at
The Former King's Beach Hotel, Pagham

Drawing Title :

Proposed Site Layout

Drawn By	Date	Checked By	Date	Approved By	Date
KW	Dec 17				
Drawing No.	17.3030.100	Revision:	P4	Scale:	1:200@A2

PLC ARCHITECTS © COPYRIGHT RESERVED 2017
NOT TO BE SCALED. DIMENSIONS TO BE CHECKED ON SITE
SCALING ONLY FOR LOCAL AUTHORITY PURPOSES