




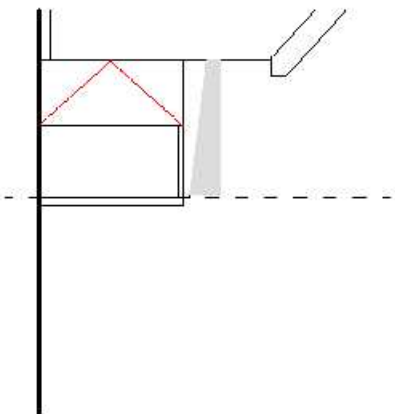


FRONT ELEVATION

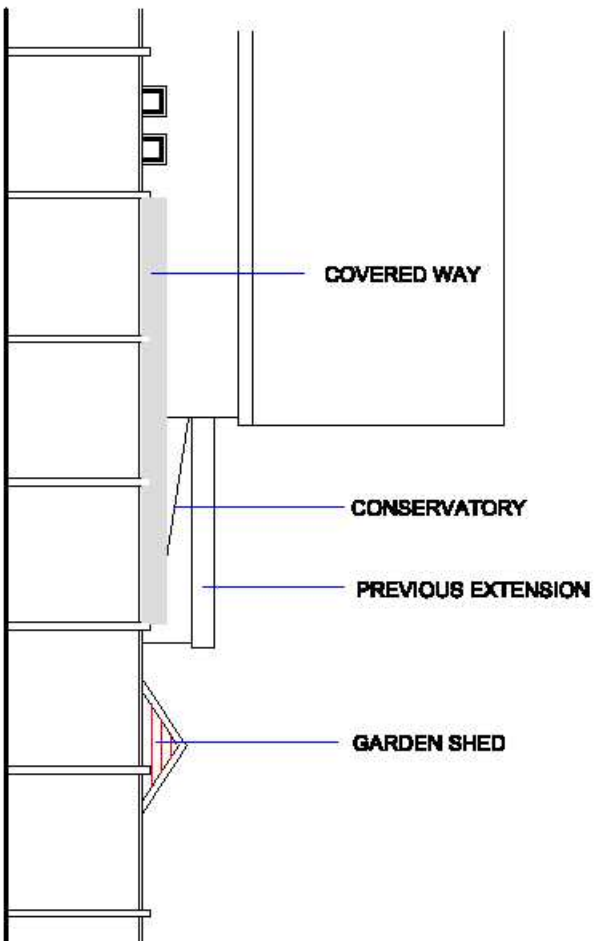

SIDE ELEVATION

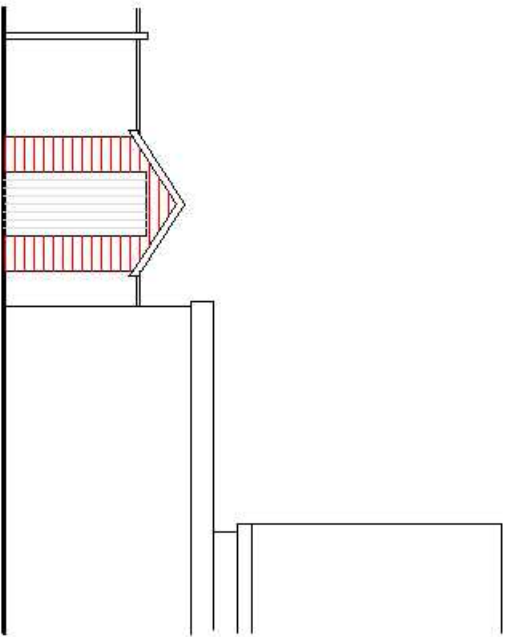

SIDE ELEVATION

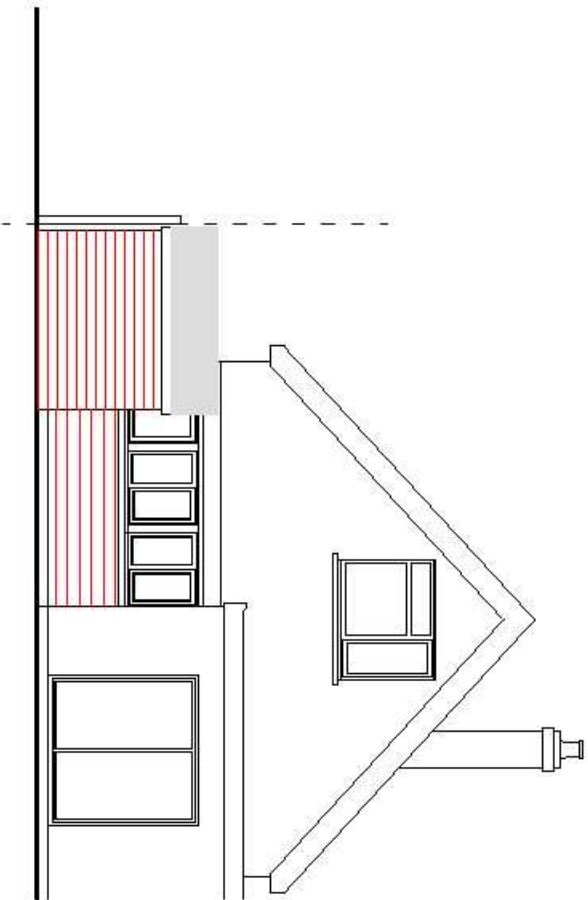

REAR ELEVATION


NOTES

ROOF - Felted roof to garden shed, polycarbonate to covered way and conservatory extension.

WALLS - Timber 'veney lap' type weather boarding.

WINDOWS/DOORS - Timber framed units and casements.

SCALE

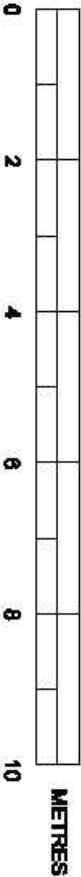

SUSSEX BUILDING CONSULTANCY LIMITED	SBCL
PROJECT - 41 SEA LANE, PAGHAM, BOGNOR REGIS.	1. CONSULTING ARCHITECTS RESIDENTIAL DIVISION P/50/08/08/08
SCALE - 1/100 REV - DATE - 27/03/2008	TEL/01323 - 610043 FAX/01323 - 610044