




SINGLE STOREY DOMESTIC
EXTENSION

CONSERVATORY EXTENSION

SCALE

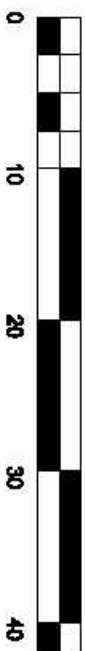

SEA LANE

TIMBER SHED

COVERED WAY EXTENSION

SITE PLAN 1/500

SUSSEX BUILDING CONSULTANCY LIMITED	
41 SEA LANE, PAGHAM, BOGNOR REGIS.	
REVISIONS - A	DATE - 27/03/2008
SBCL	
1 COLUMN, 1/5 SINGLE STOREY DOMESTIC EXTENSION POSSIBLE TYPICAL - (1/500) SCALE	