


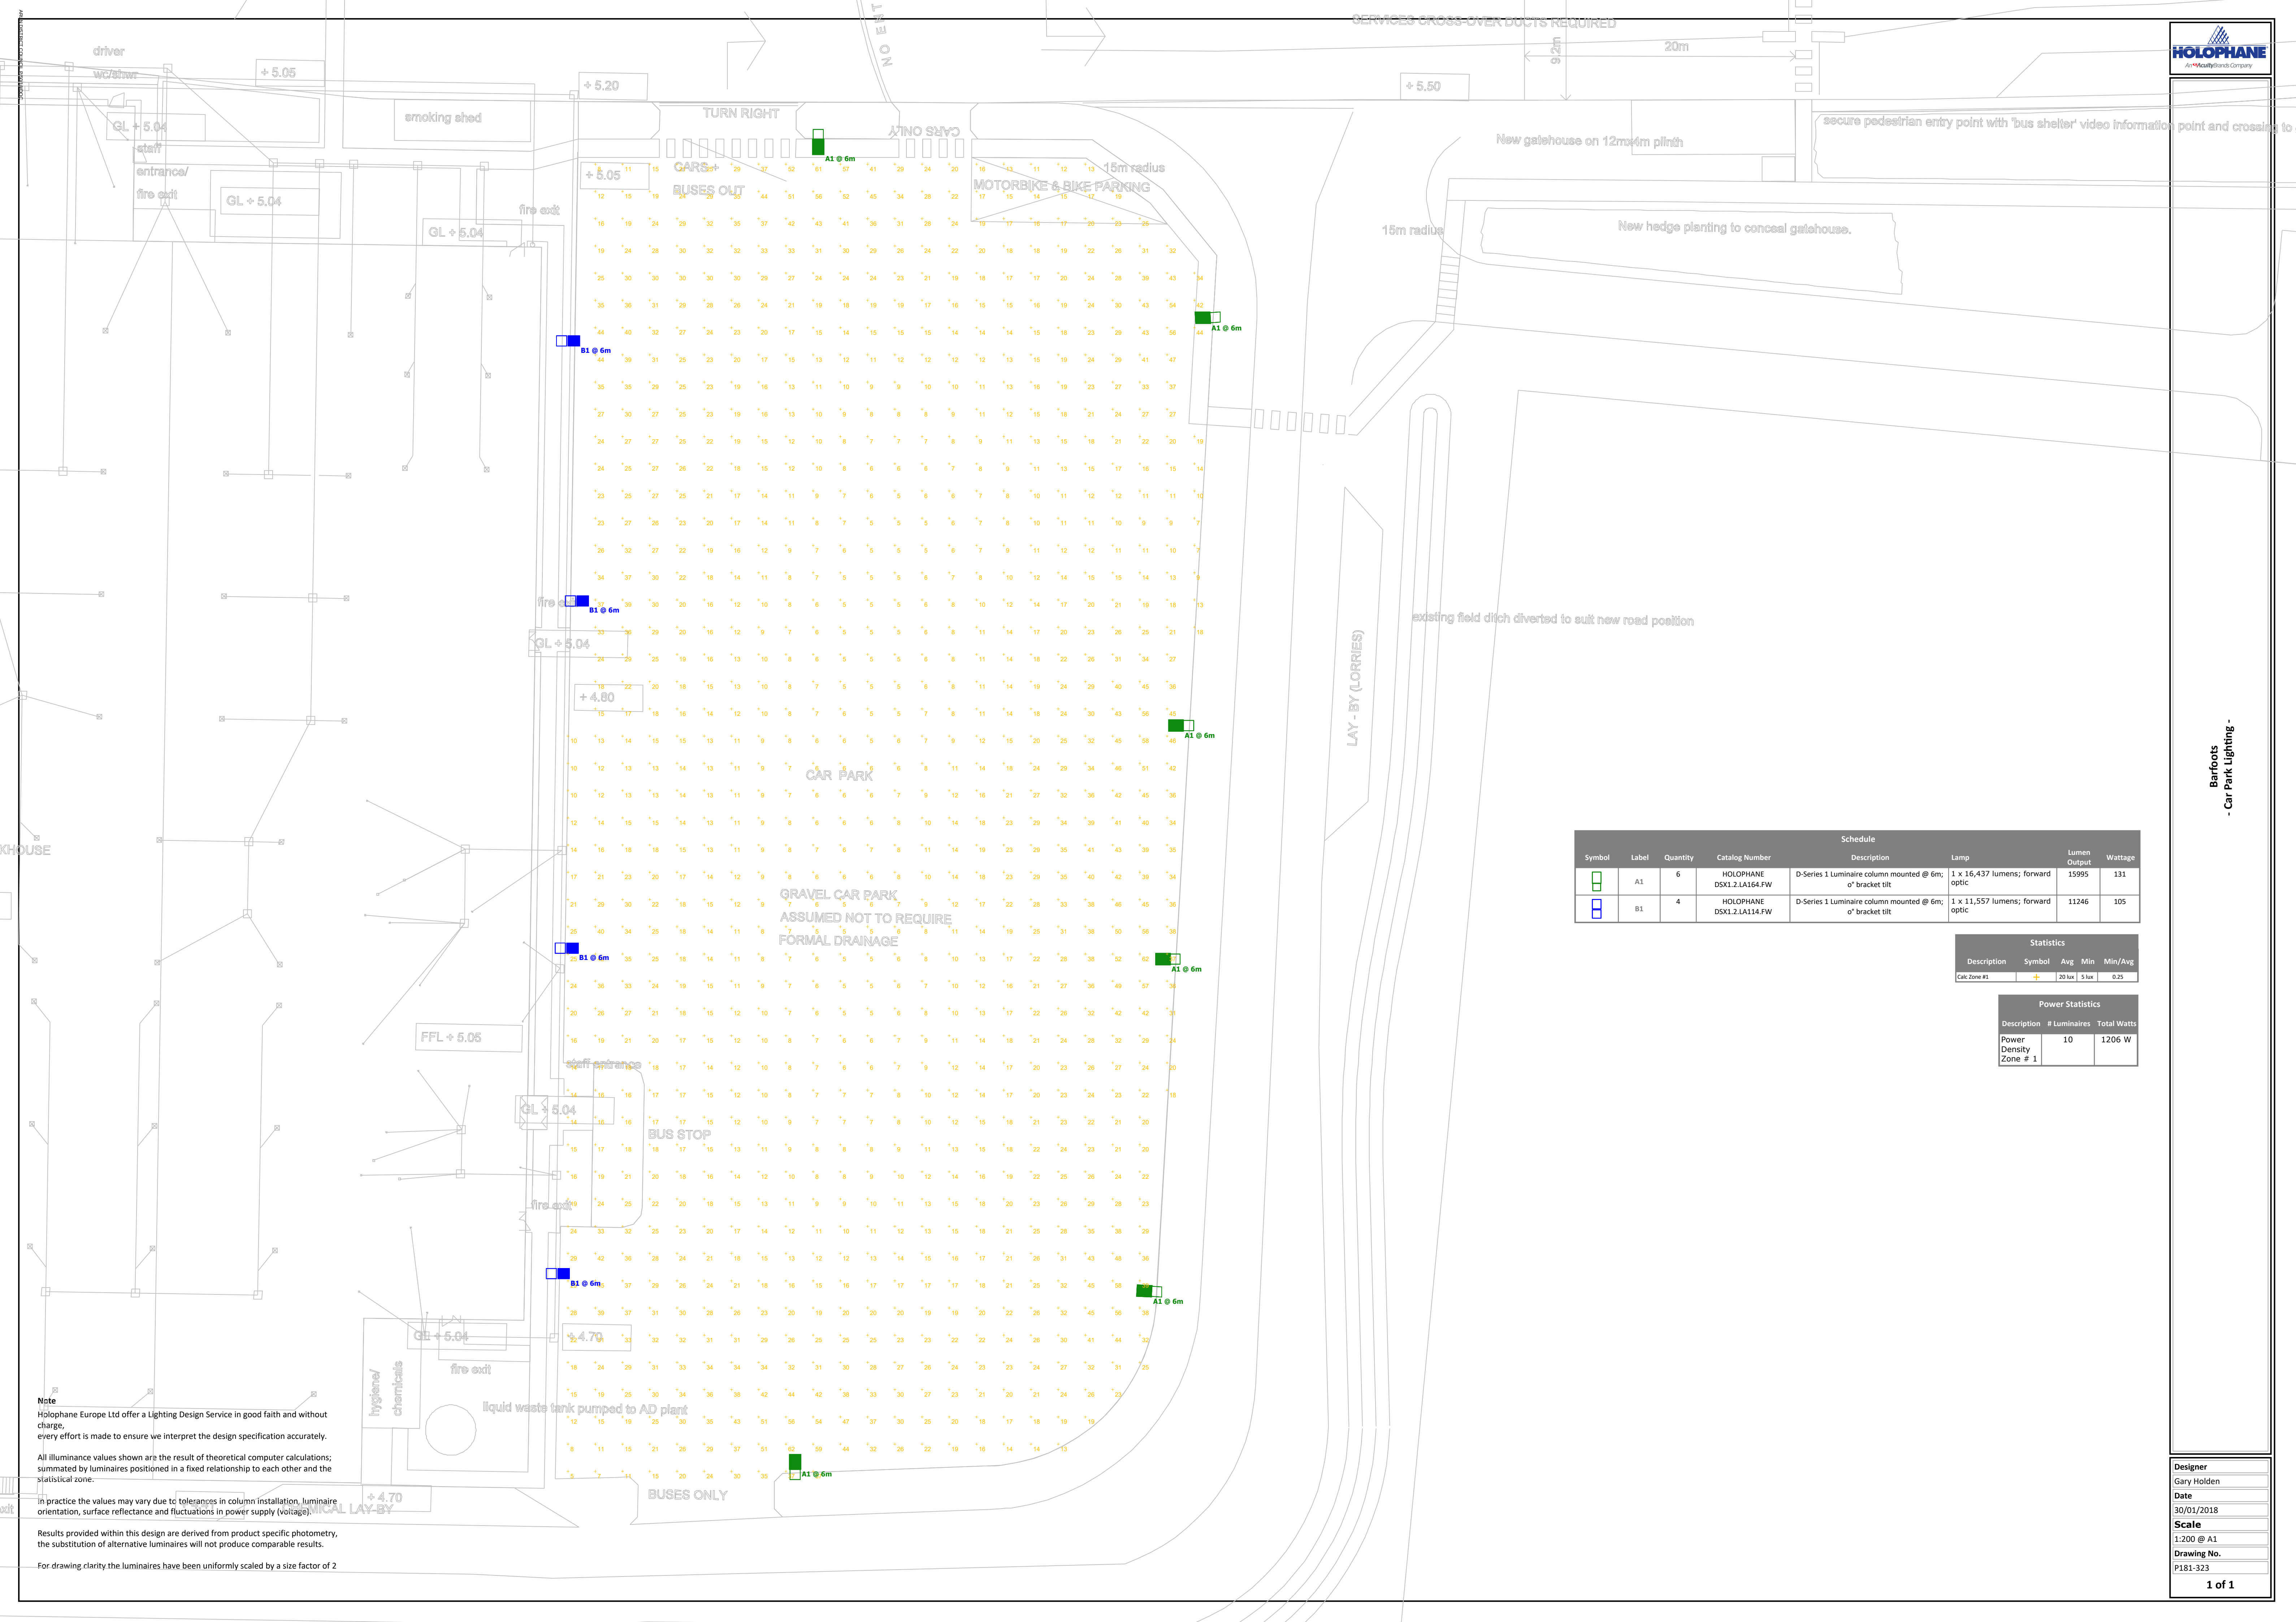

Schedule							
Symbol	Label	Quantity	Catalog Number	Description	Lamp	Lumen Output	Wattage
	A1	6	HOLOPHANE DSX1.2.LA164.FW	D-Series 1 Luminaire column mounted @ 6m; 0° bracket tilt	1 x 16,437 lumens; forward optic	15995	131
	B1	4	HOLOPHANE DSX1.2.LA114.FW	D-Series 1 Luminaire column mounted @ 6m; 0° bracket tilt	1 x 11,557 lumens; forward optic	11246	105

Statistics				
Description	Symbol	Avg	Min	Min/Avg
Calc Zone #1		20 lux	5 lux	0.25

Power Statistics		
Description	# Luminaires	Total Watts
Power Density Zone # 1	10	1206 W

Note
Holophane Europe Ltd offer a Lighting Design Service in good faith and without charge, every effort is made to ensure we interpret the design specification accurately.
All illuminance values shown are the result of theoretical computer calculations; summated by luminaires positioned in a fixed relationship to each other and the statistical zone.
In practice the values may vary due to tolerances in column installation, luminaire orientation, surface reflectance and fluctuations in power supply (voltage).

Results provided within this design are derived from product specific photometry, the substitution of alternative luminaires will not produce comparable results.

For drawing clarity the luminaires have been uniformly scaled by a size factor of 2