




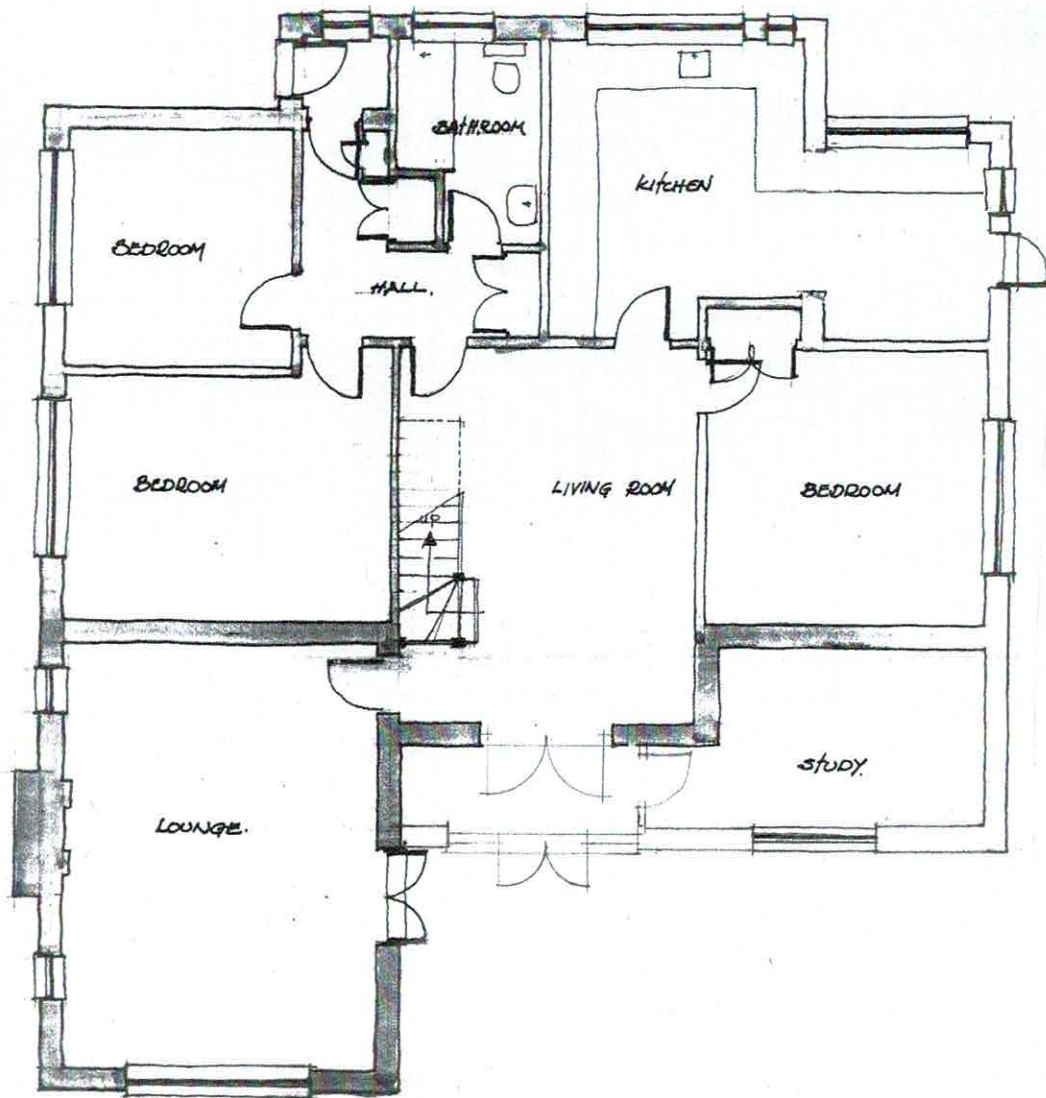


EXISTING
GROUND FLOOR PLAN

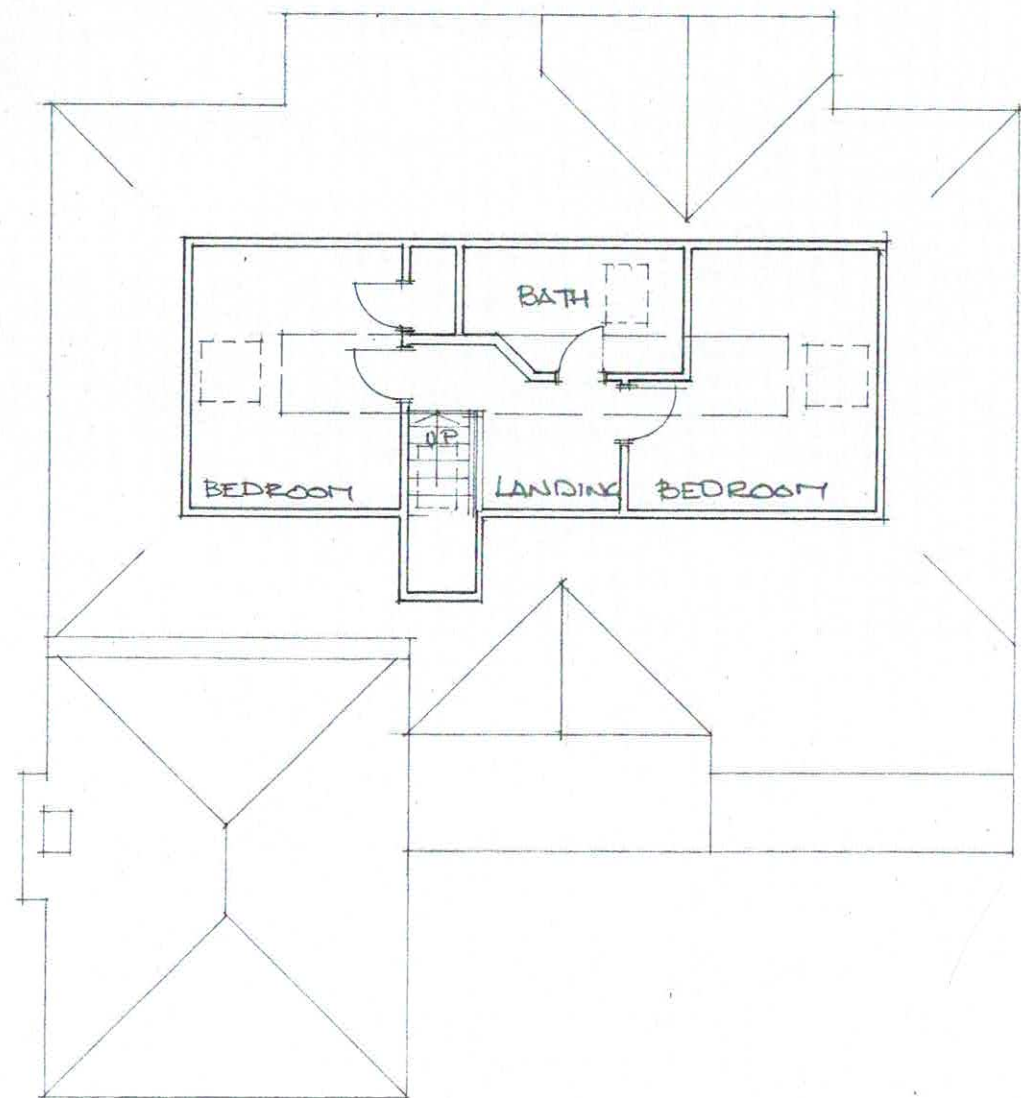

EXISTING
FIRST FLOOR PLAN

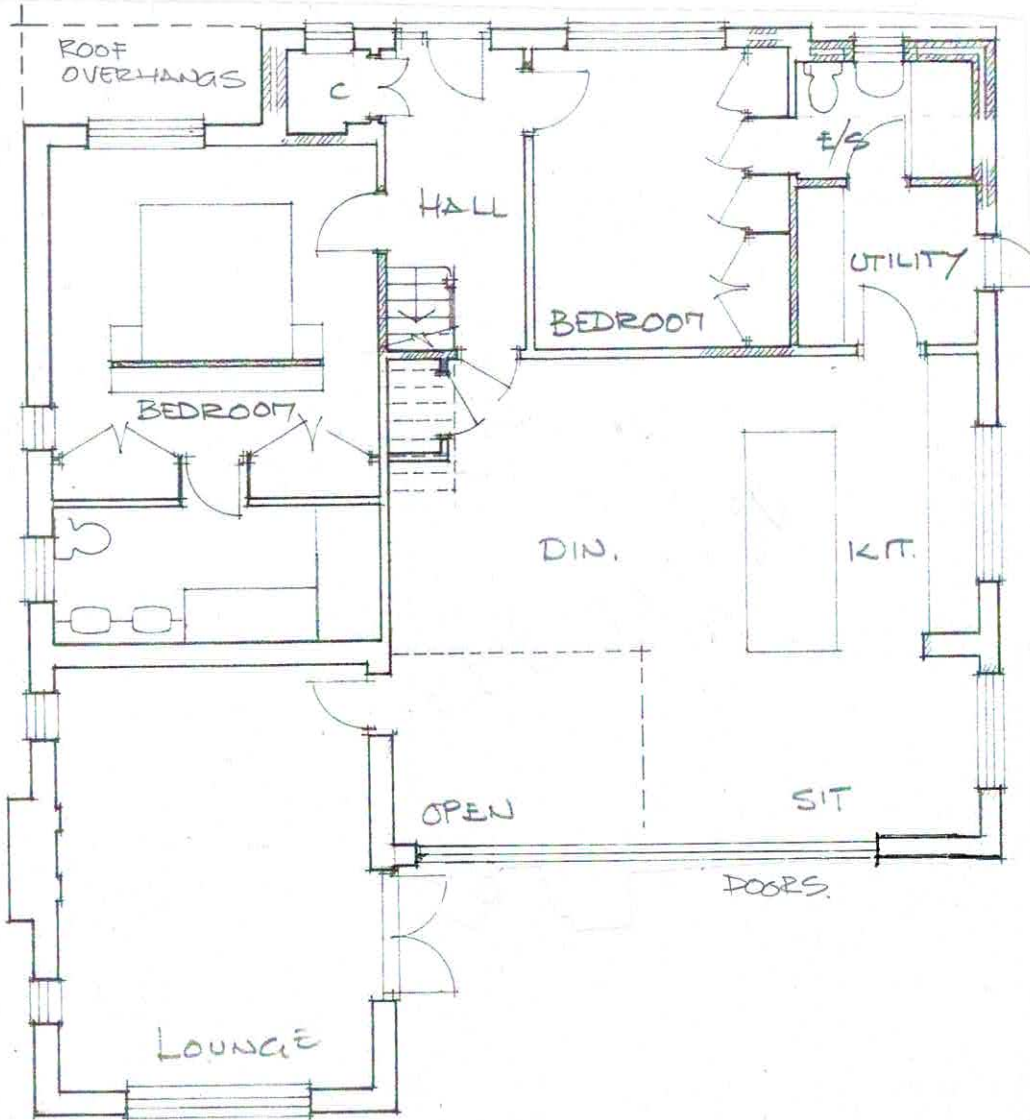

PROPOSED
GROUND FLOOR PLAN

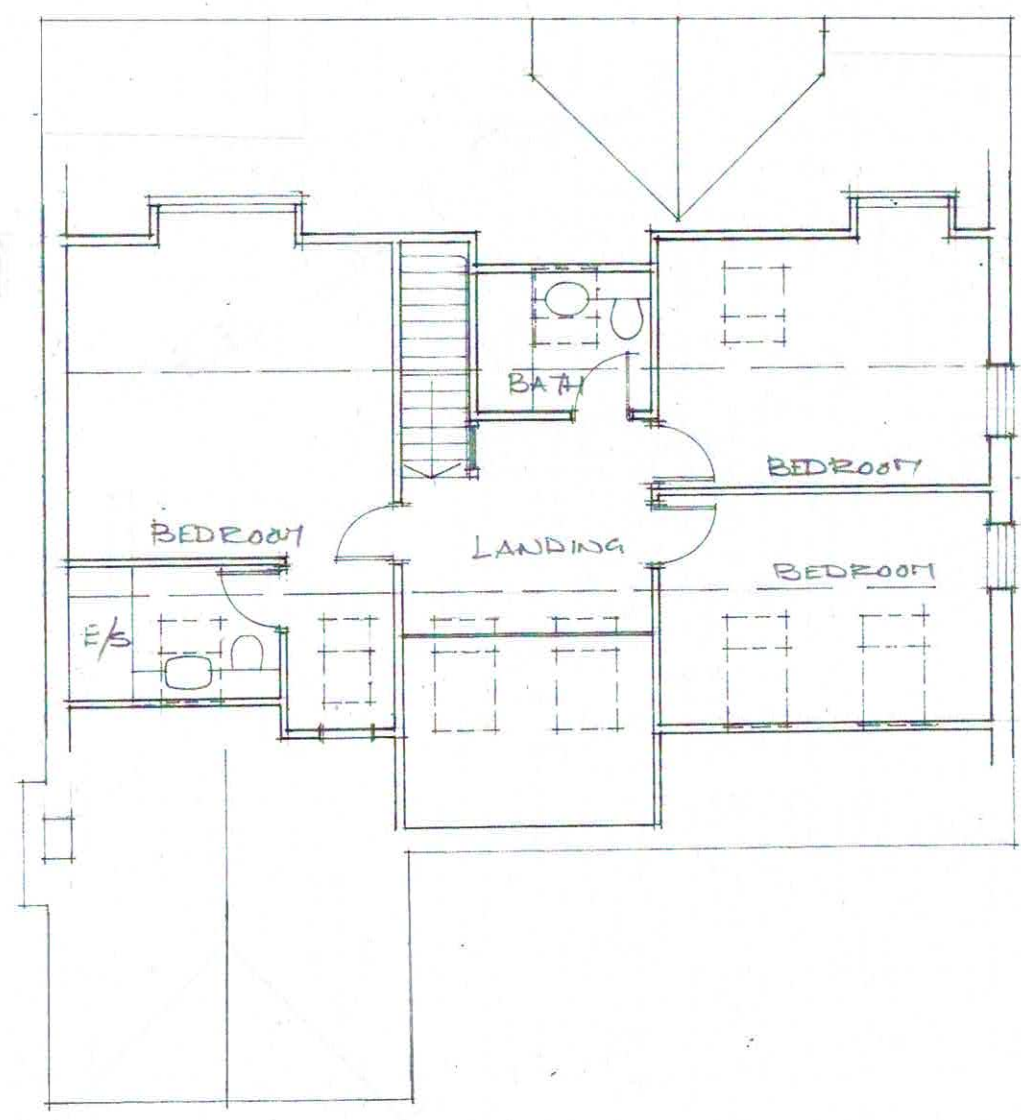

PROPOSED
FIRST FLOOR PLAN.

EXTENSION TO
MANOSS LEA
MANOR PARK
PAGHAM.

EXISTING PLANS
PROPOSED PLANS

SEPT 2019
1-100

DRG 3.B