



EXTENSION TO
MADROSS LEA
MAJOR PARK
PAGHAM

EXISTING PLANS
PROPOSED PLANS
SEPT 2019
I-100
DRG 3.C


PROPOSED
GROUND FLOOR PLAN

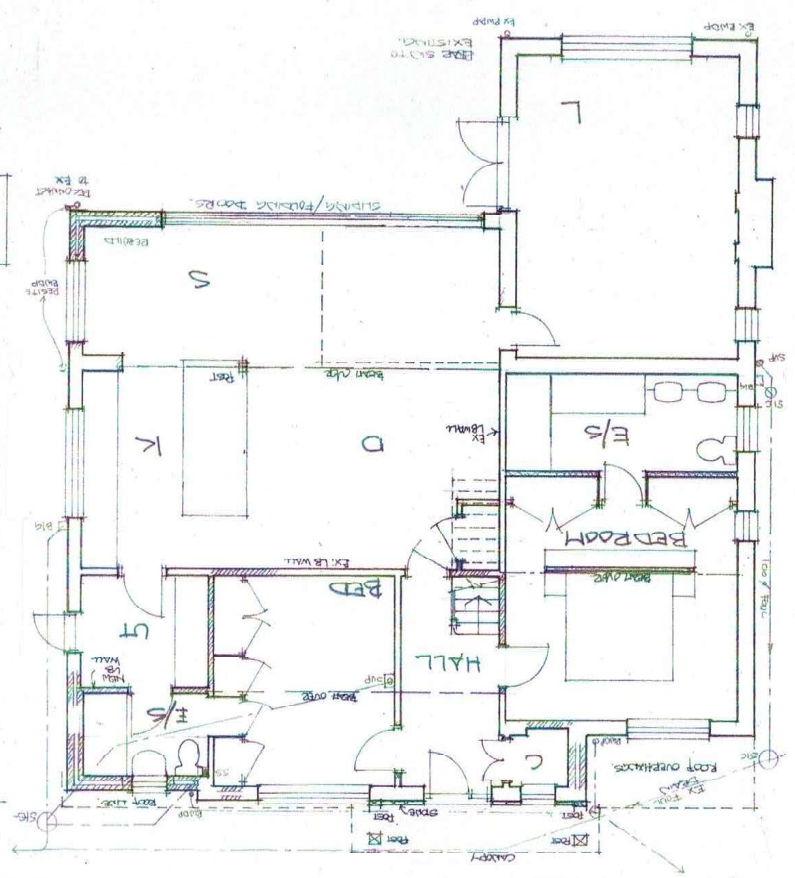

PROPOSED
FIRST FLOOR PLAN

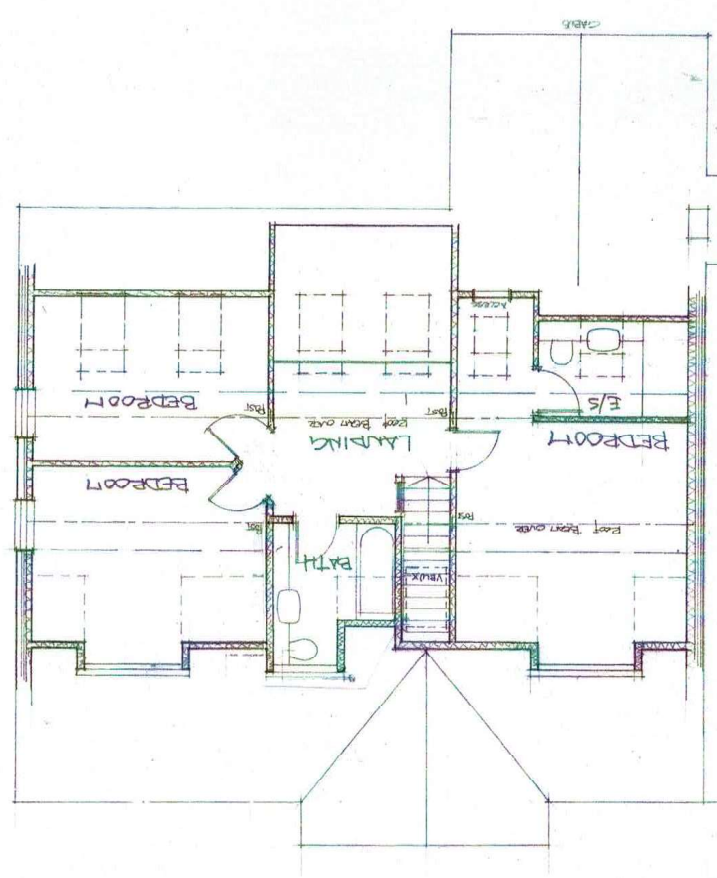

EXISTING
GROUND FLOOR PLAN

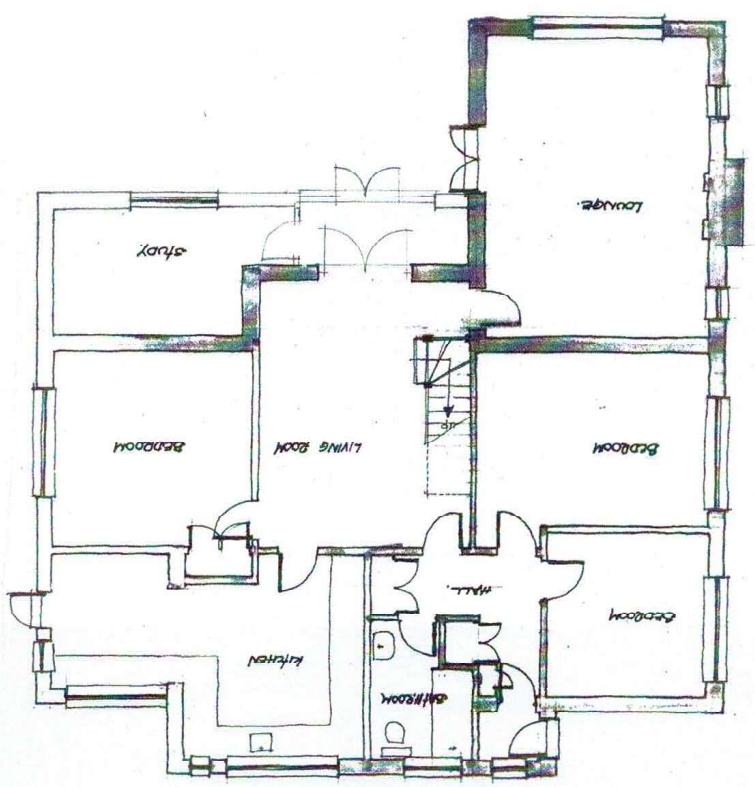

EXISTING
FIRST FLOOR PLAN

