



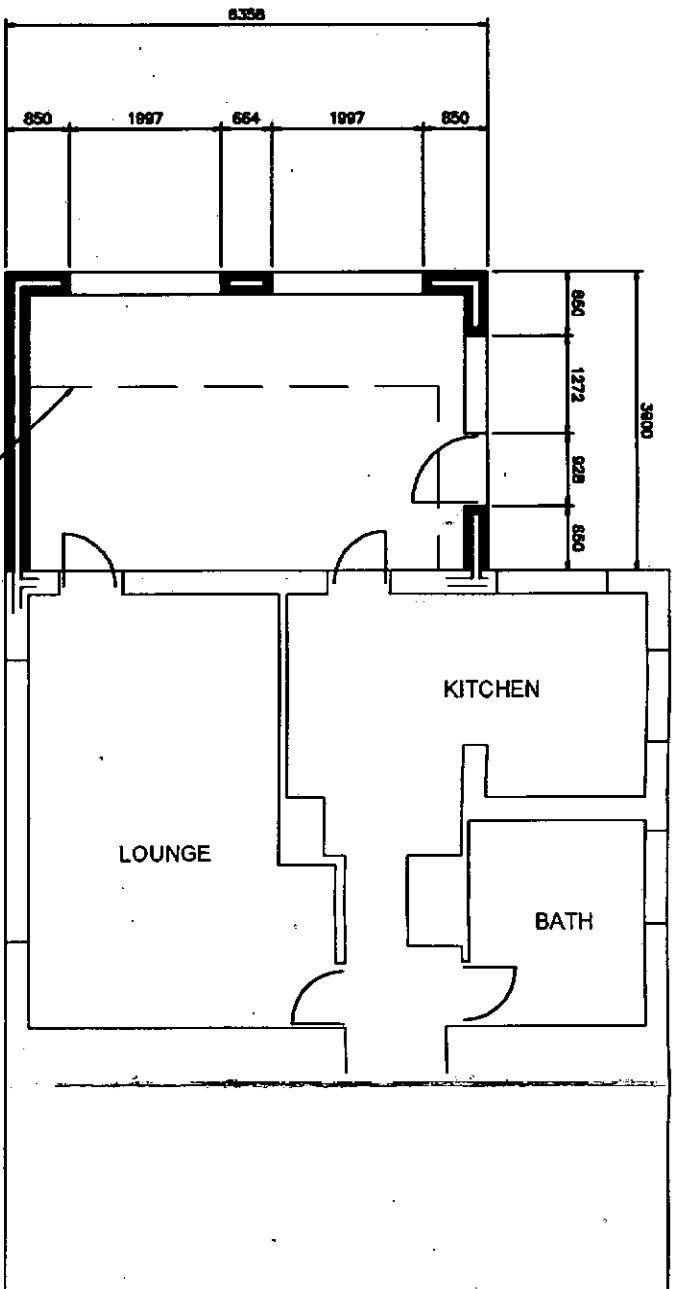


EXISTING EXTENSION
DEMOLISHED

GROUND FLOOR PLAN

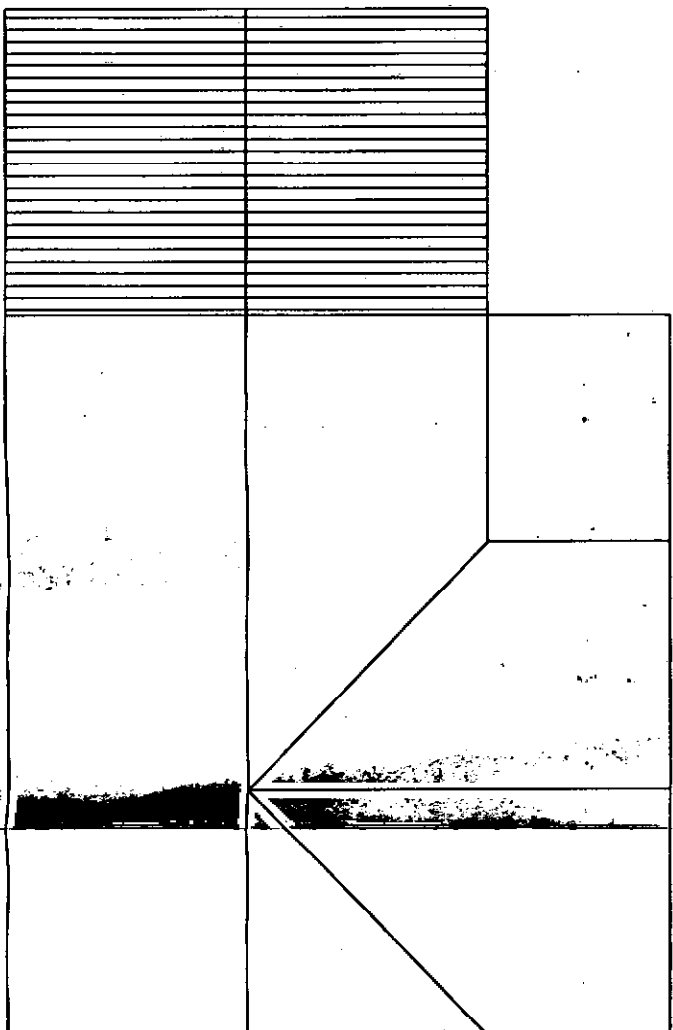

ROOF PLAN

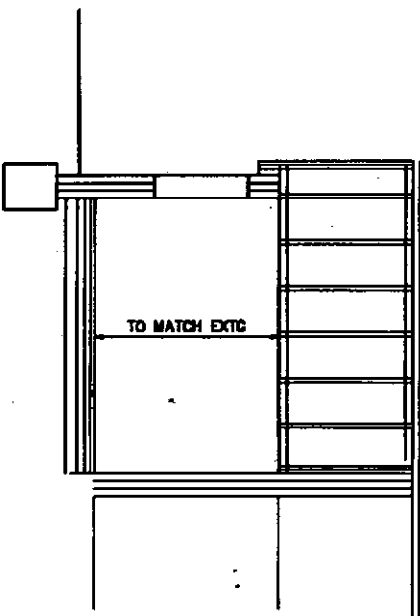

SECTION A - A

ARUN DISTRICT COUNCIL			
No.	P	SI	09
Received			