



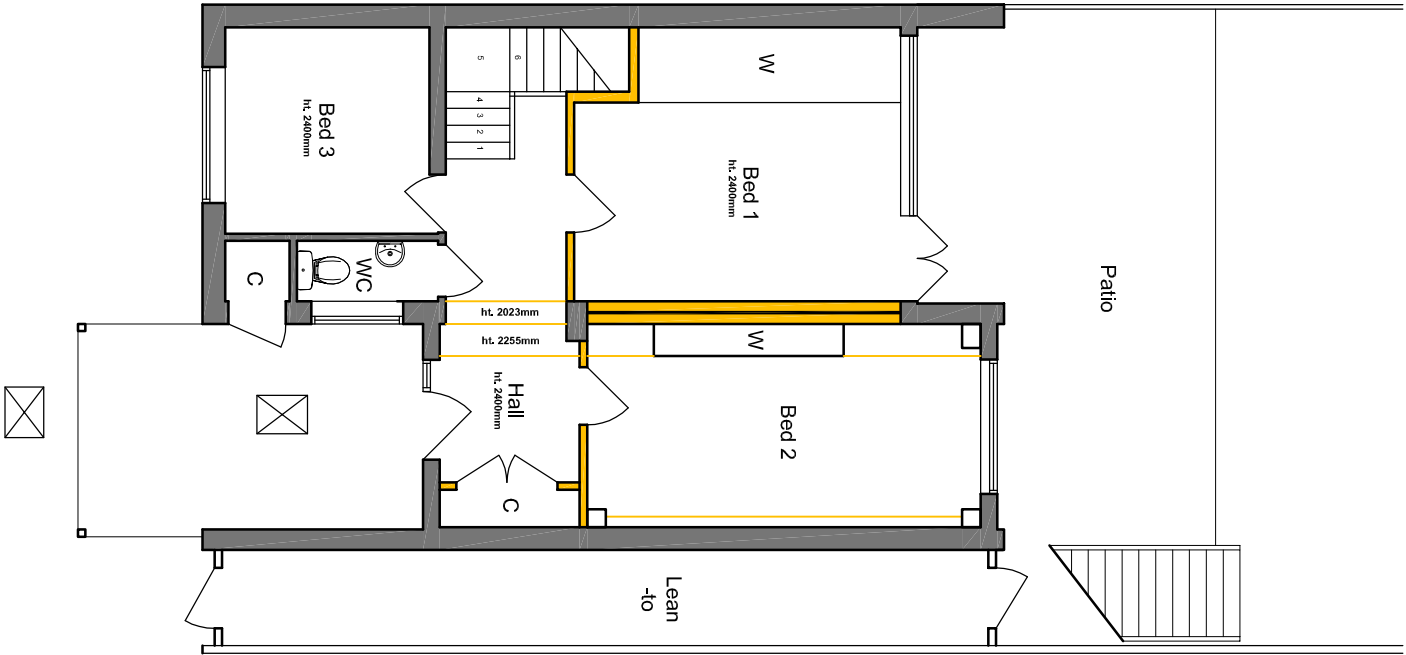

Ground floor

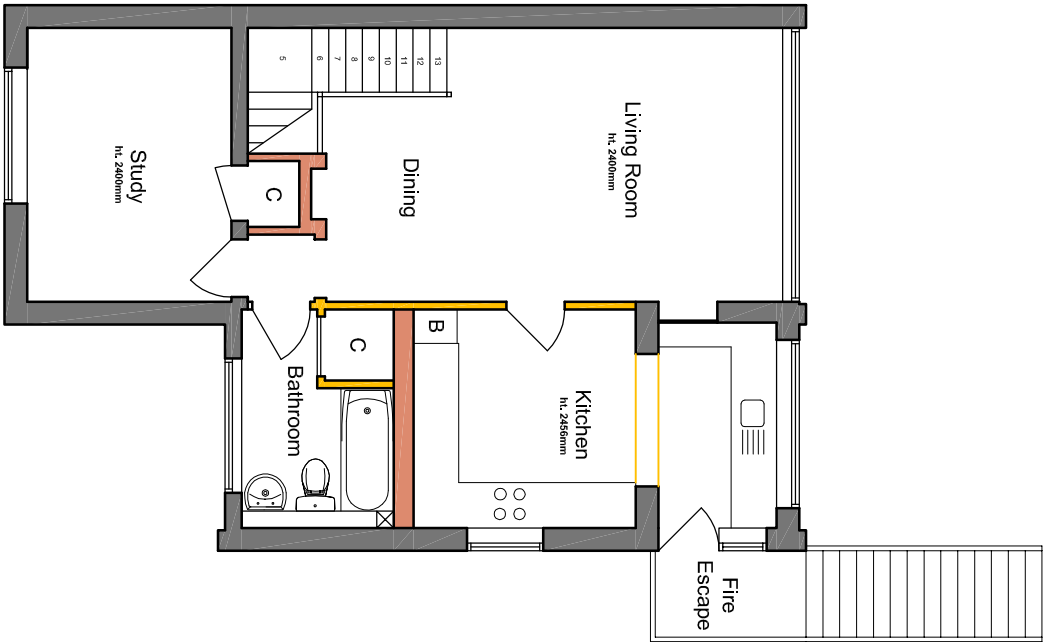

First floor