



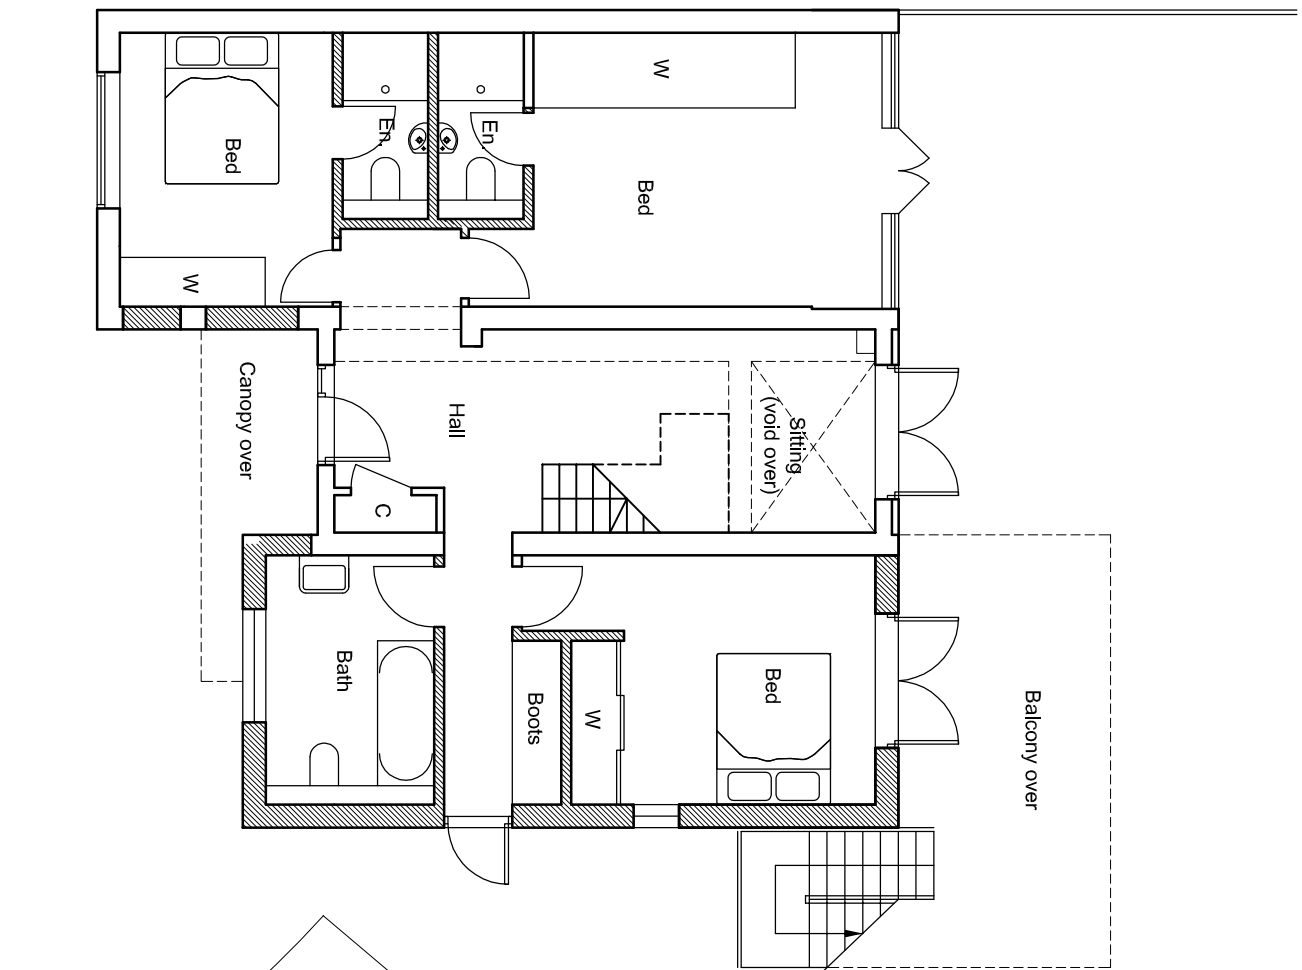

Ground floor

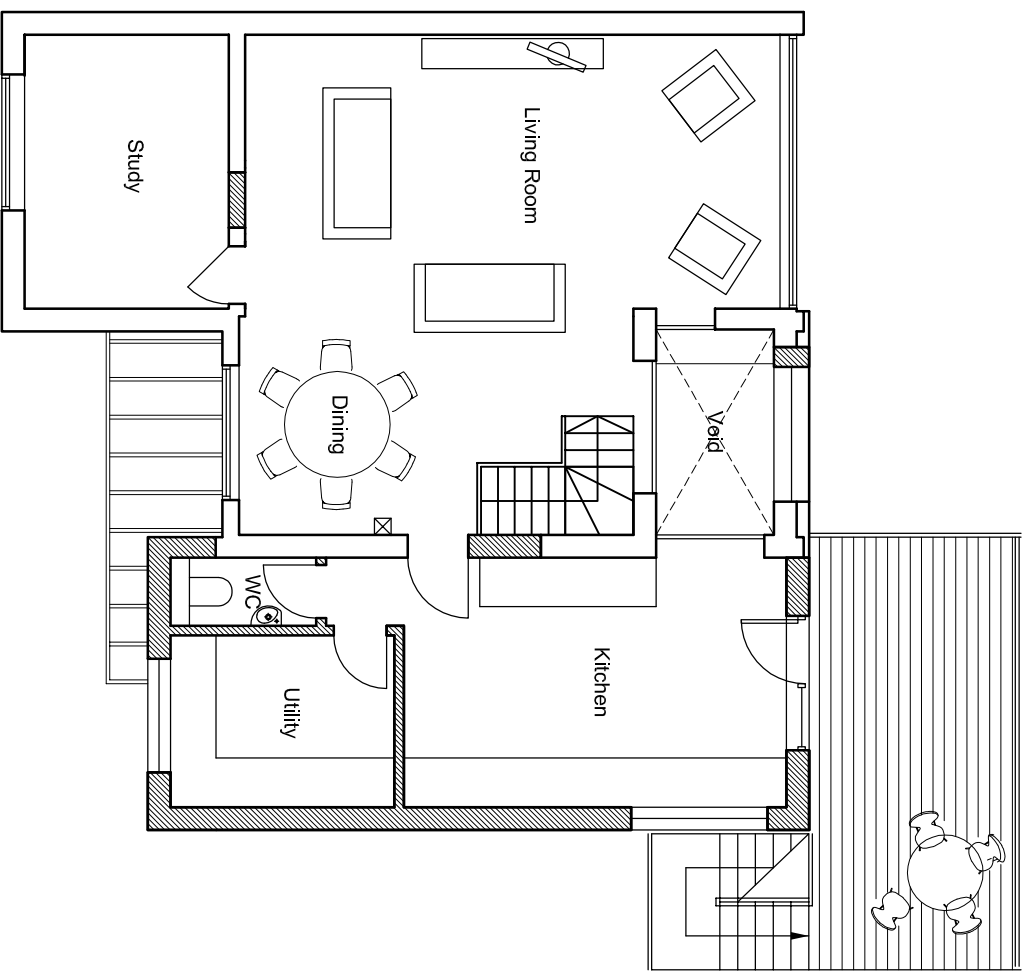

First floor

NOTE
1. SITE LEVELS NOMINALLY
LEVEL
2. NEW FLOOR LEVELS TO
MATCH EXISTING