




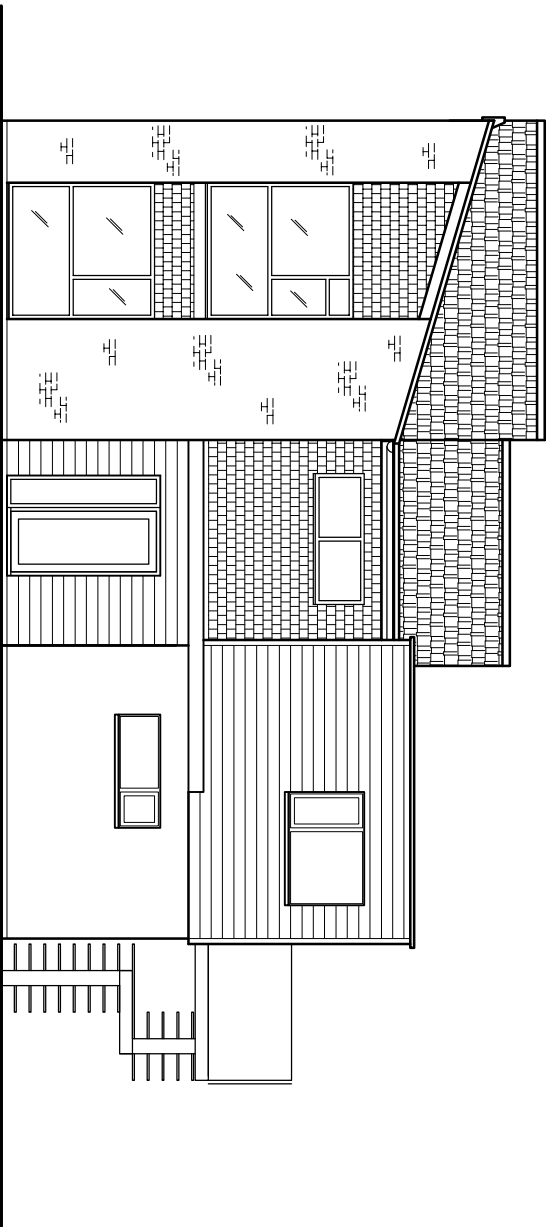

North (front)

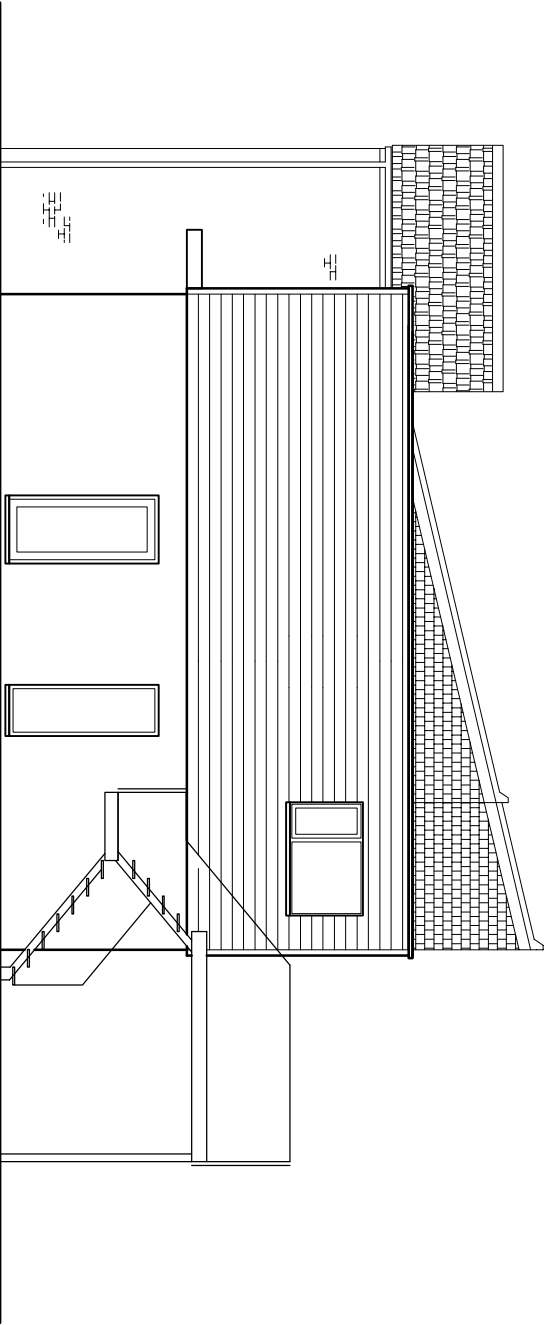

West (side)

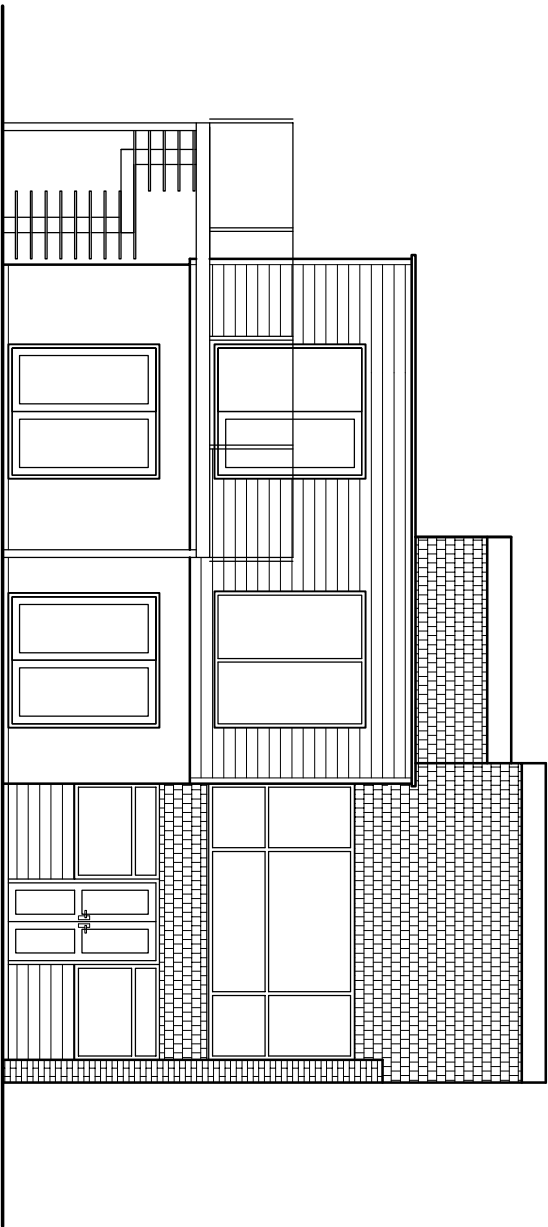

South (rear)

SCHEDULE OF MATERIALS:

ROOF-	FLAT ROOF BEHIND PARAPET
WALLS-	LOWER: RENDER
	UPPER: HORIZONTAL CLADDING
	(COLOUR TBC)
WINDOWS/DOORS-	UPVC/ PPC ALUMINIUM
	(COLOUR TBC)
RAISED DECK-	HARDWOOD