




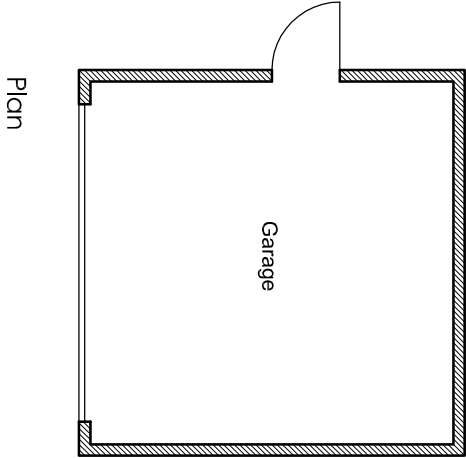


Plan

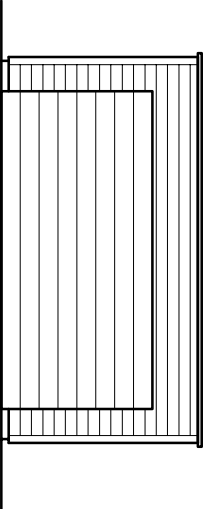

East

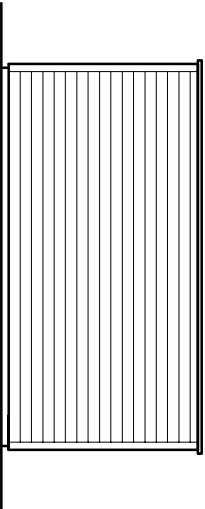

North & West

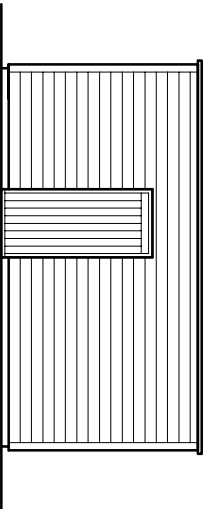

South

SCHEDULE OF MATERIALS:

ROOF-	FLAT ROOF BEHIND PARAPET
WALLS-	HORIZONTAL CLADDING (COLOUR TBC)
WINDOWS/DOORS-	SECTIONAL GARAGE DOOR
	TIMBER SIDE DOOR