


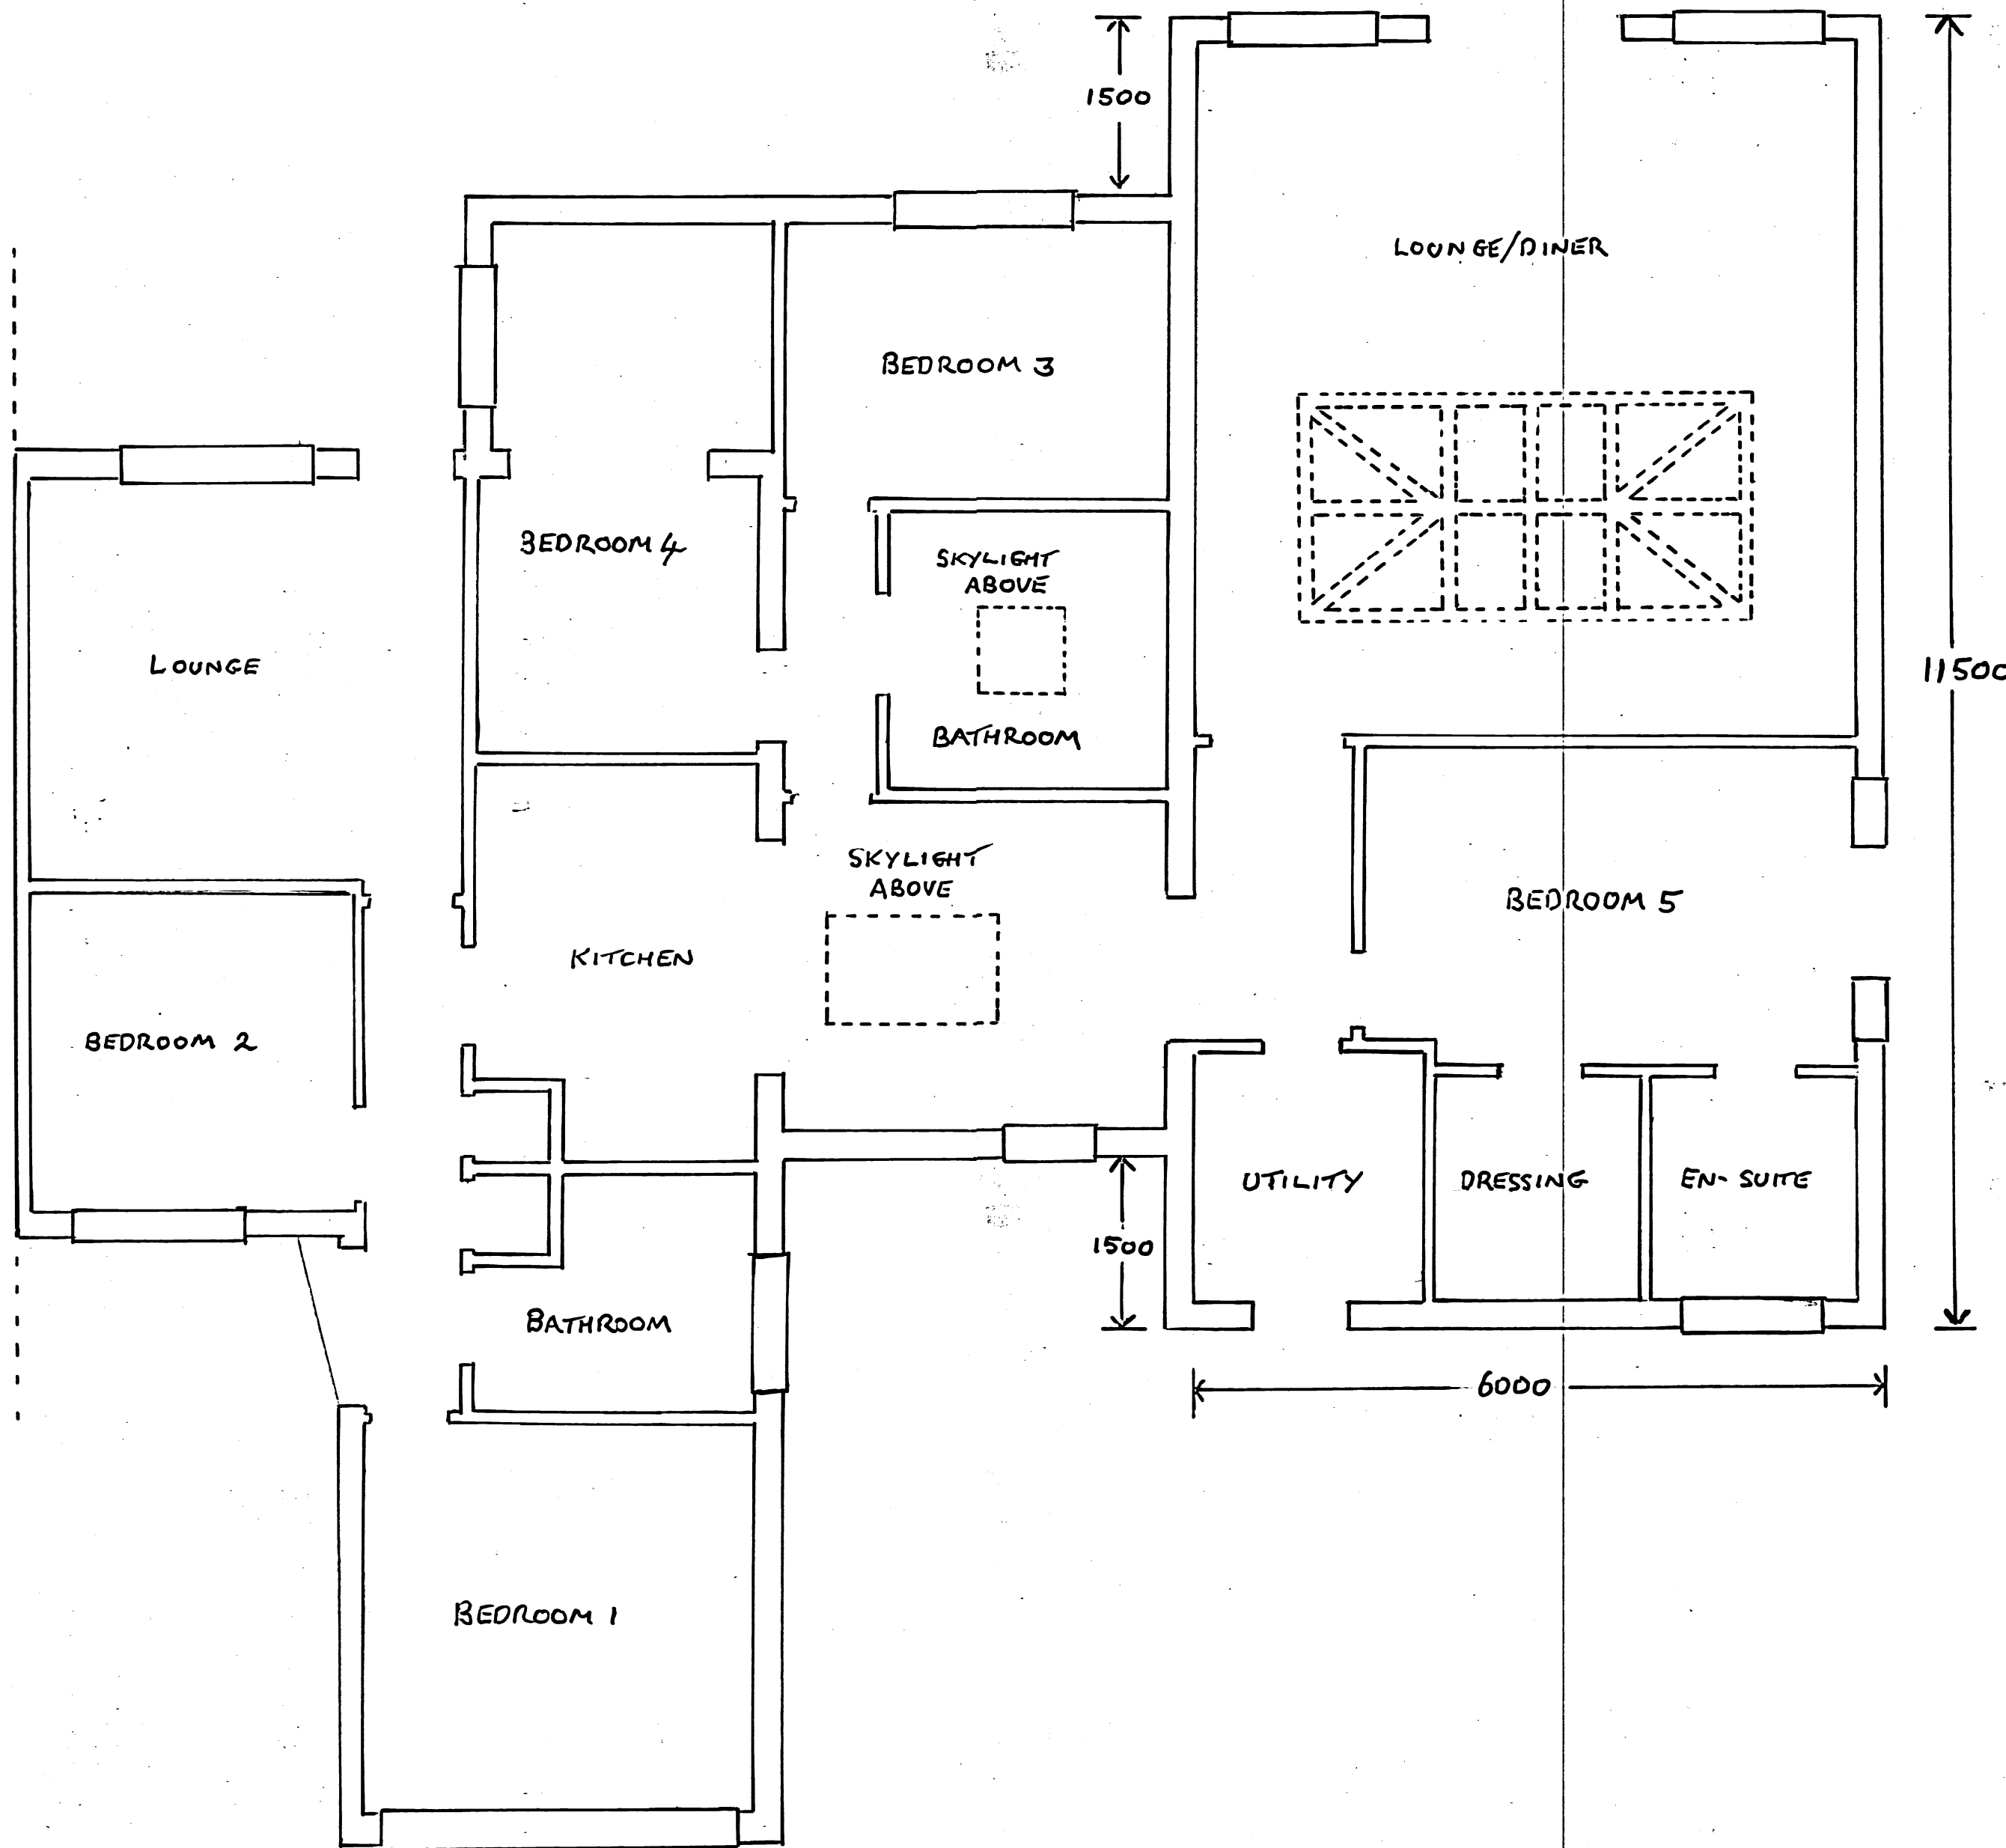

NOTES:
All dimensions must be checked on site and not scaled from this drawing.

A	Date	Revisions

©copyright

Client

MR + MRS JEFFRIES

Job Title

14 SHIRLEY CLOSE
PAGHAM
PO21 4QU

SINGLE STOREY SIDE EXTENSION

Drawing Title

PROPOSED GROUND
FLOOR LAYOUT

Scale
1:50

Date
JUNE 2019

Drawn by
AF

Drg No.

190605/5

Rev.