


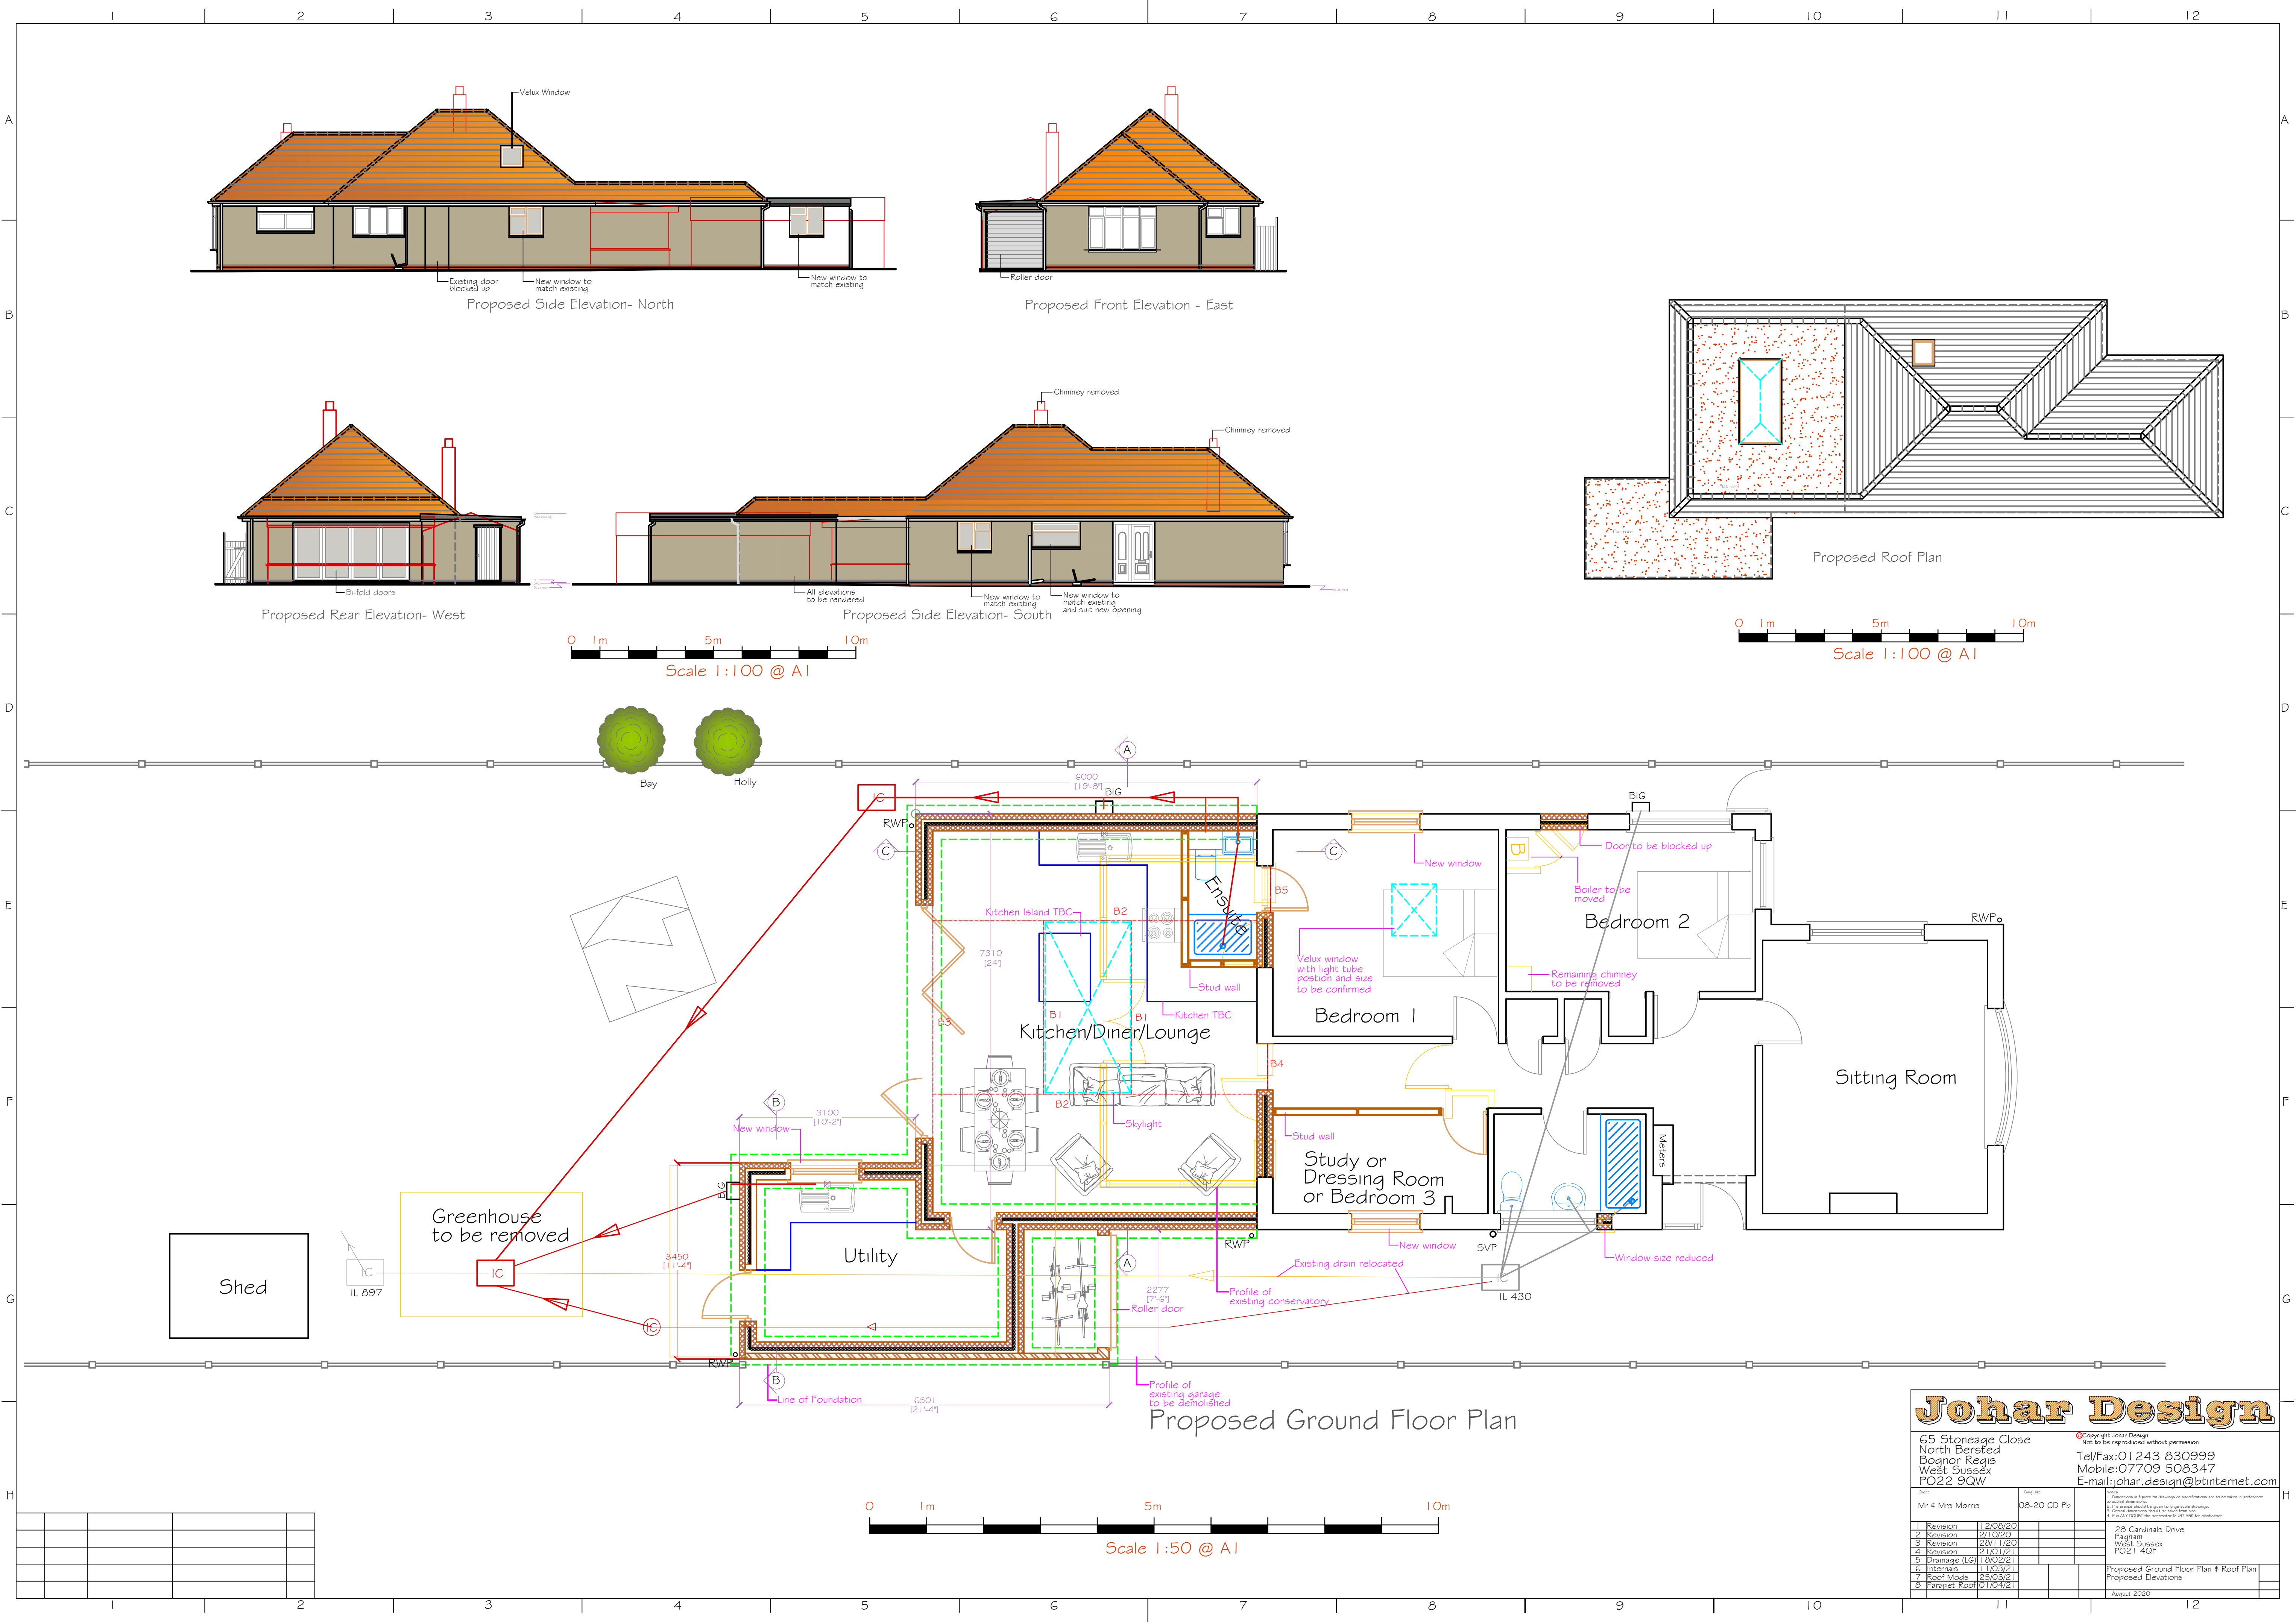

Johar Design

65 Stoneage Close
North Bersked
Bognor Regis
West Sussex
PO22 9QW

Copyright Johar Design
Not to be reproduced without permission
Tel/Fax: 01243 830999
Mobile: 07709 508347
E-mail: johar_design@btinternet.com

Client	Mr & Mrs Morris	Draw No	08-20 CD Pb
1. Revision	12/08/20		
2. Revision	21/02/20		
3. Revision	28/11/20		
4. Revision	21/01/21		
5. Drainage (Lo)	18/02/21		
6. Internal	11/03/21		
7. Pool Mould	24/03/21		
8. Farapet Roof	01/04/21		
		28 Cardinals Drive Pagham West Sussex PO21 4DF	
		Proposed Ground Floor Plan & Roof Plan Proposed Elevations	
		August 2020	