


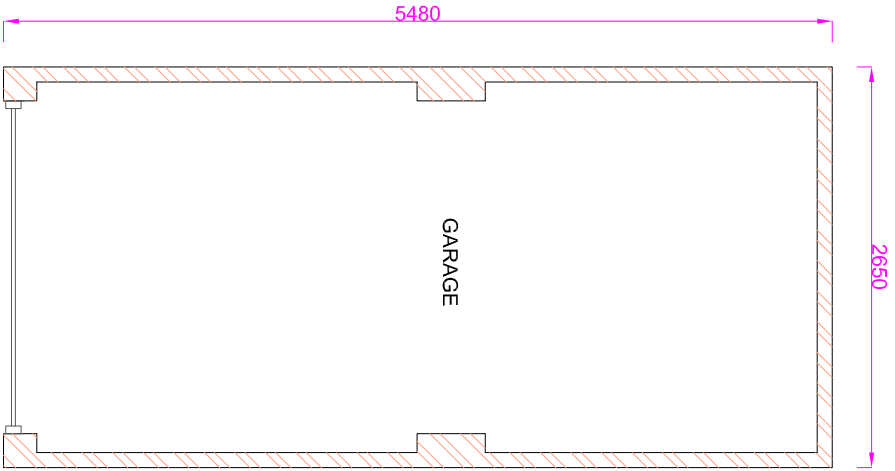


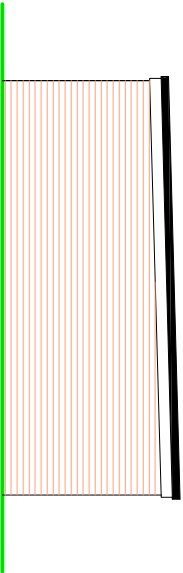


GROUND FLOOR PLAN

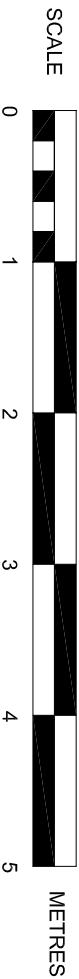


SIDE ELEVATION

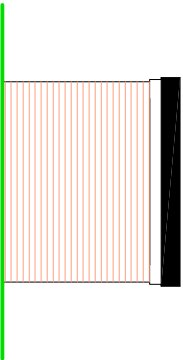

REAR ELEVATION

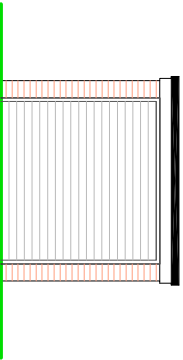

FRONT ELEVATION

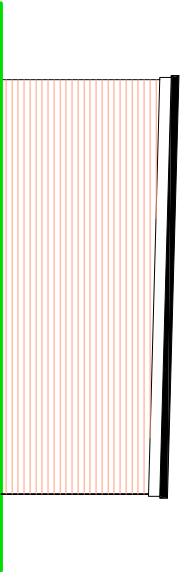

SIDE ELEVATION

- NOTES
- ROOF - GRP flat roof covering.
  - WALLS - Face brick to match other garages.
  - DOOR - Metal 'up and over' garage door.

SUSSEX BUILDING CONSULTANCY LIMITED

Garage Compound at Mayfield Close

SCALE - 1/50 REV - A DATE - 24/06/2020

partner

LABC

3 NORTHCOTE ROAD

BOGNOR REGIS

PO21 5LZ

TEL/FAX - (01243) 861379

ARUN DISTRICT COUNCIL P/55/20/PL