



2

Cross section A-A

Scale: 1:4

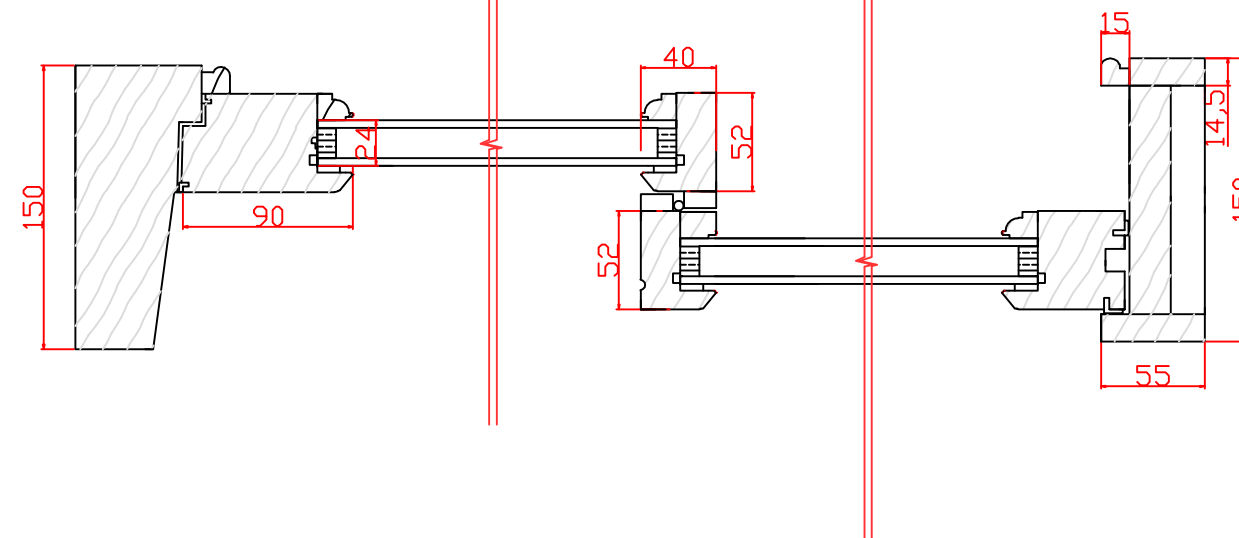

SASH - SPRINGS

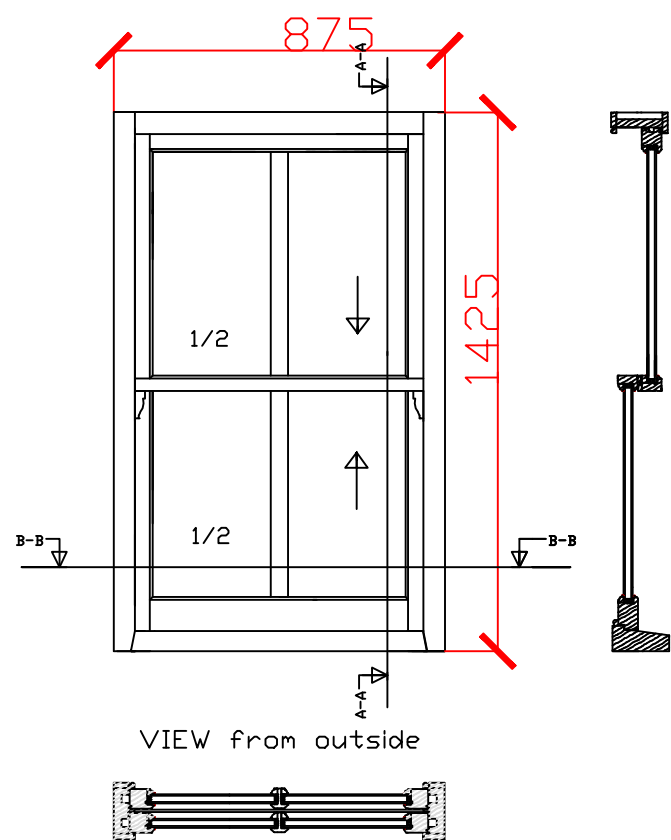

1

Plan Elevation & Section Through

Scale: 1:20

3

Cross section B-B

Scale: 1:2

