



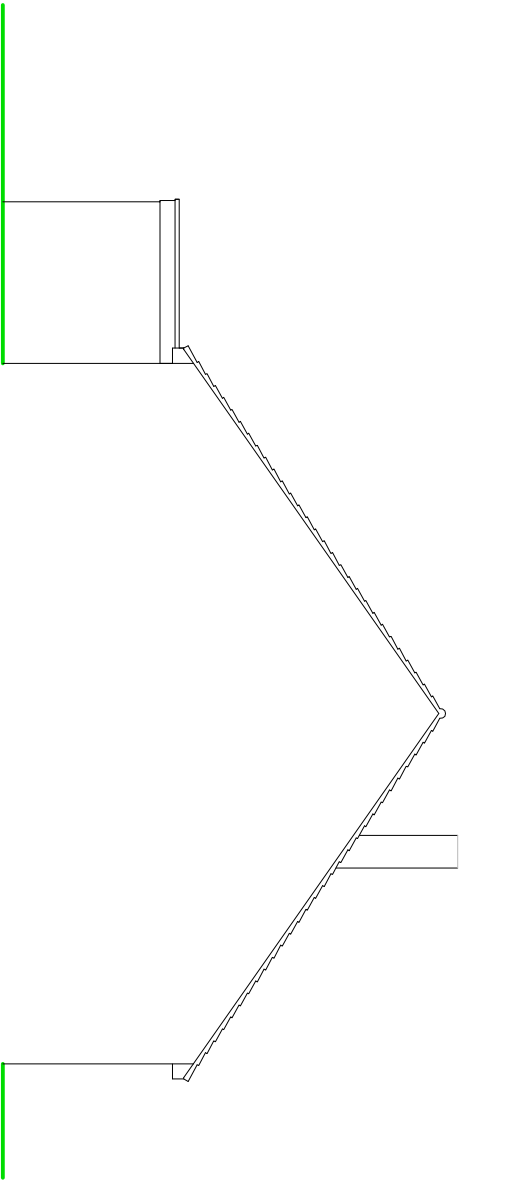

SIDE ELEVATION

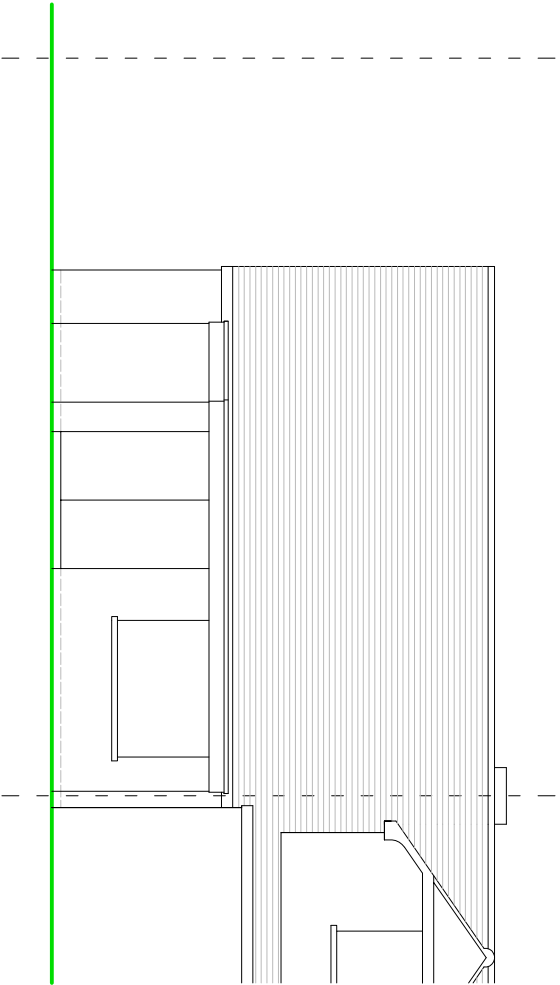


REAR ELEVATION

NOTES


ROOF - Concrete interlocking tiles to pitched roof.

WALLS - Painted brickwork finish.


WINDOWS/DOORS - White framed PVC double glazed units.

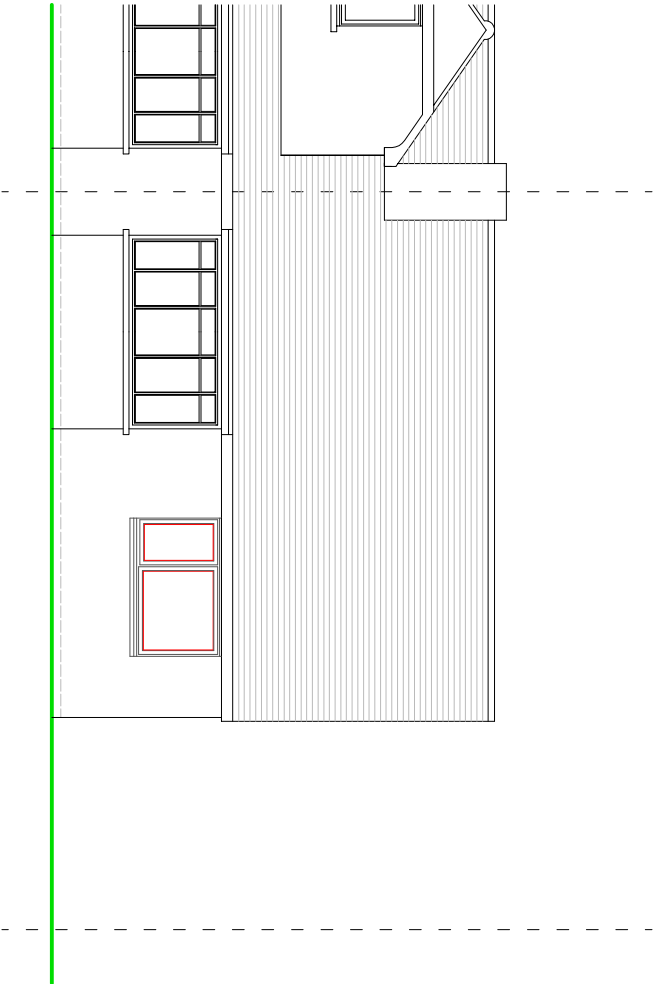

FRONT ELEVATION

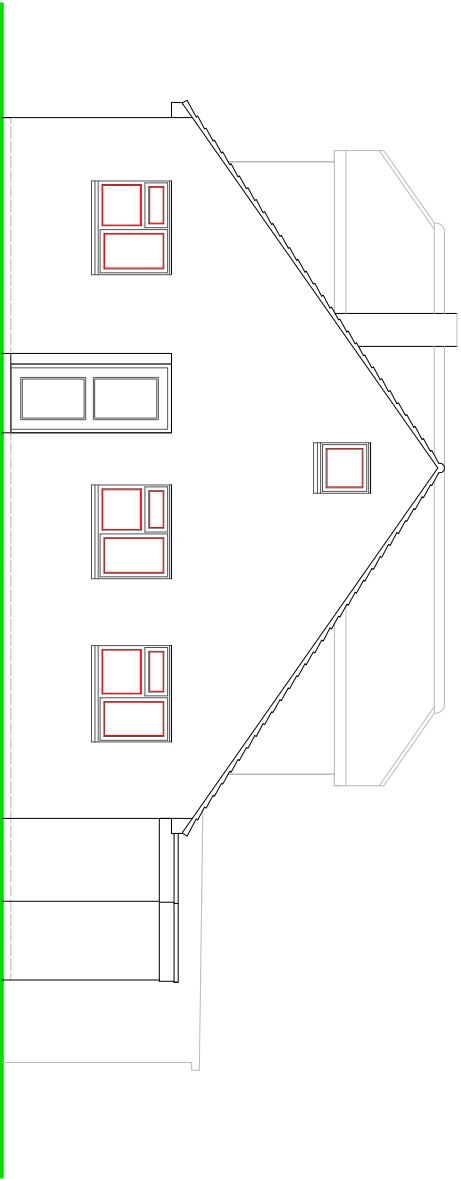

SIDE ELEVATION

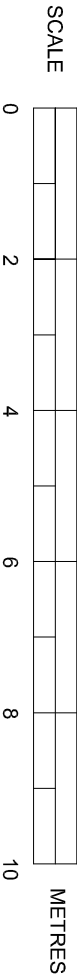

EXISTING ELEVATIONS

**SUSSEX BUILDING CONSULTANCY LIMITED**

20 BRIDORLEY CLOSE, PAGHAM,  
BOGNOR REGIS, WEST SUSSEX.

SCALE - 1/100 REV -    DATE - 28/02/2020

LABC  
partner  
3 NORTHGATE ROAD  
POWELL ROAD  
POWELL ROAD  
TEL - (01243) 961379