


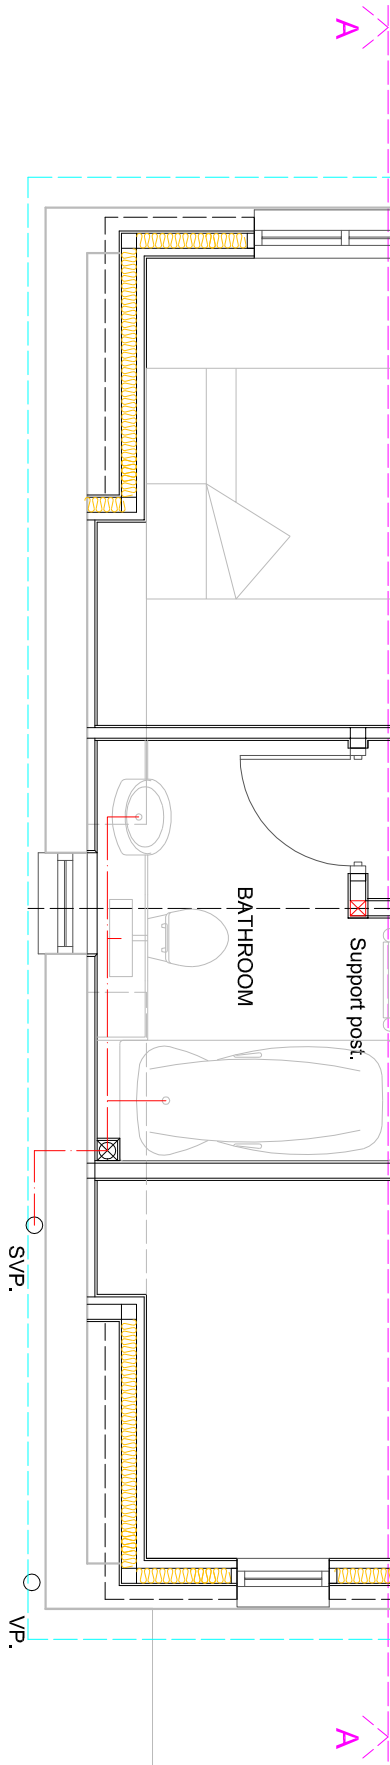

SUSSEX BUILDING CONSULTANCY LIMITED



LABC partner

EL/FAX - (01243) 861379