
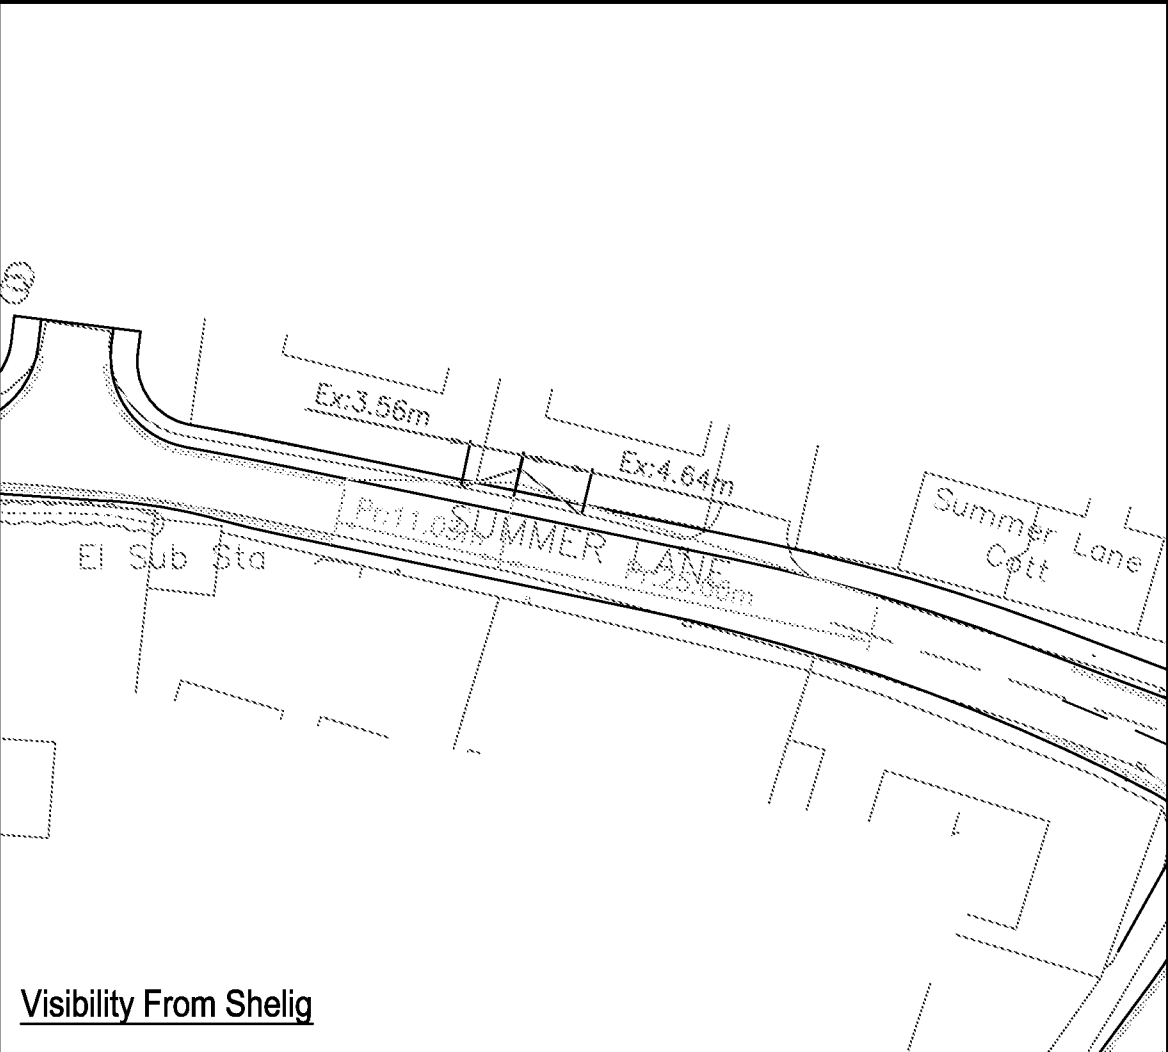


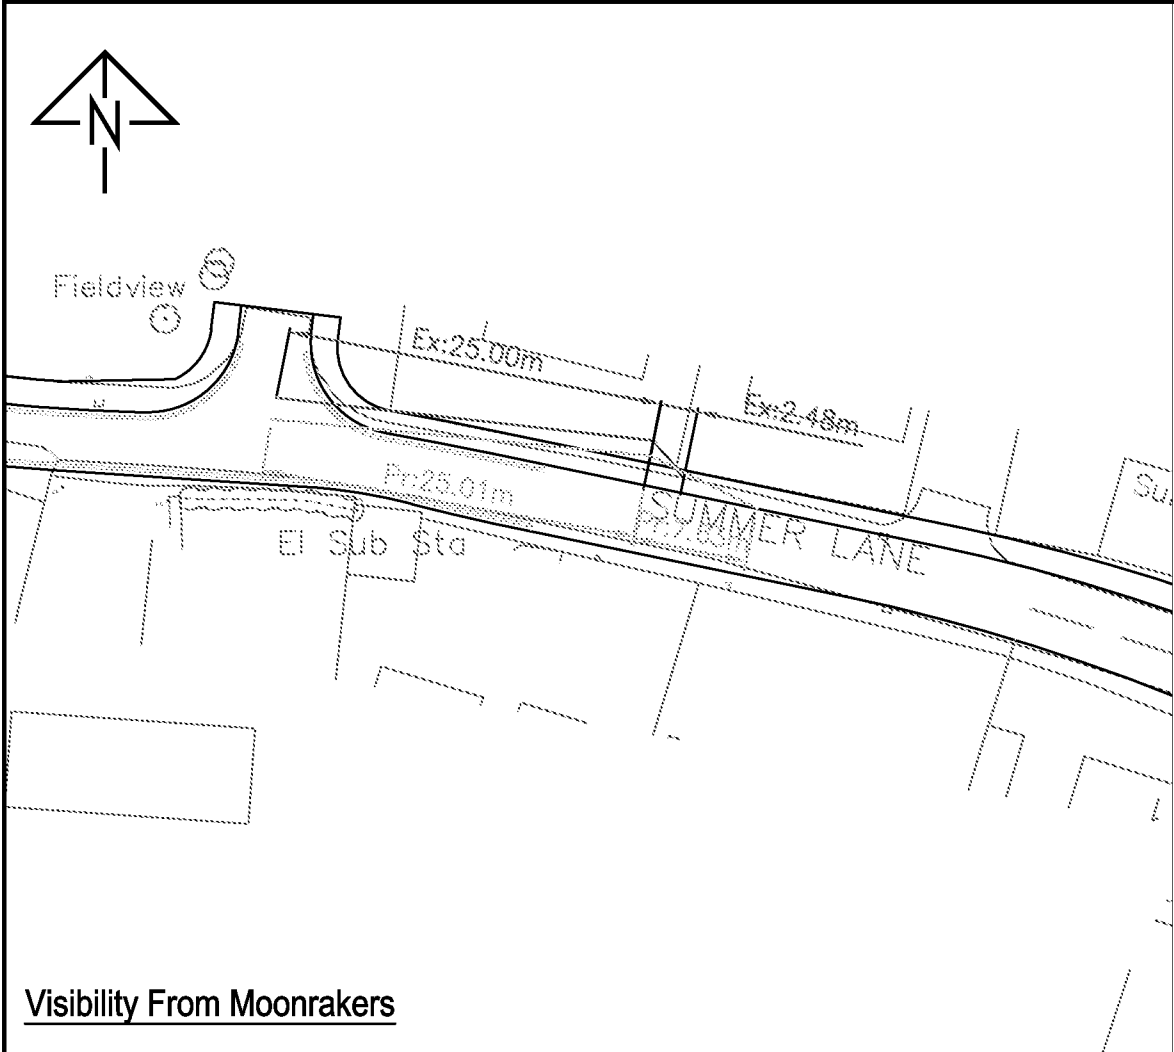

- Notes:
1. This is not a construction drawing and is intended for illustrative purposes only.
 2. White lining is indicative only.


Key:

- Ex:16.71m Existing Visibility
- Pc:16.71m Proposed Visibility

Please note - visibility measurements taken from 2m behind the carriageway edge.

Visibility From Moonrakers

Visibility From Shelig

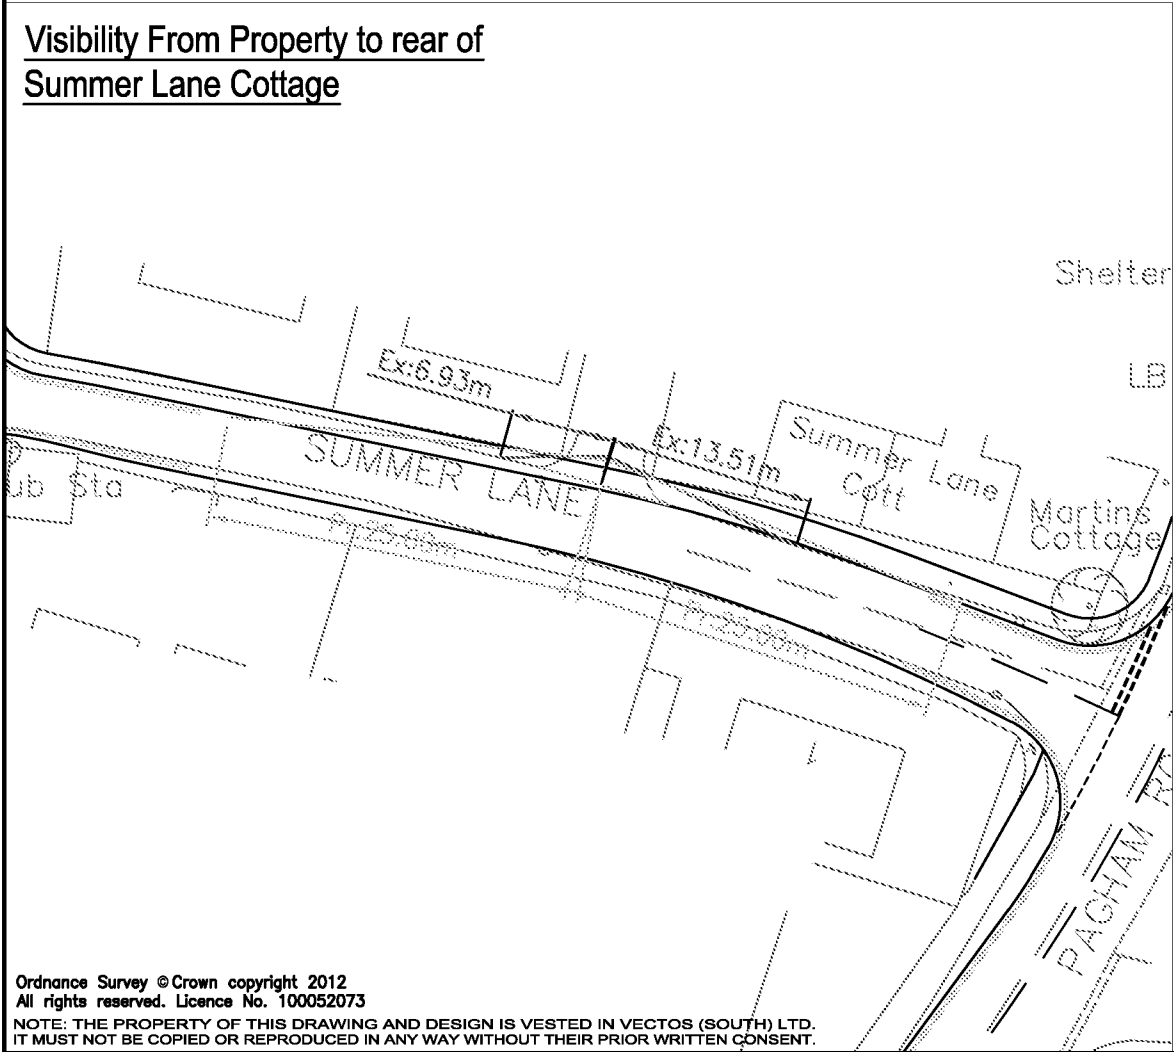

Visibility From Property to rear of Summer Lane Cottage

CLIENT:

Hanbury Properties Ltd

PROJECT:

Summer Lane, Pagham

DRAWING TITLE:

Visibility Study
Properties to Northern Side of Summer Lane

SCALES:

1:500 at A3

DRAWN:

TF

CHECKED:

PW

DATE:

05.08.2015



Network Building, 97 Tottenham Court Road, London W1T 4TP
t: 020 7580 7373 e: enquiries@vectos.co.uk

DRAWING NUMBER:

120843/SK/14

REVISION:

A