
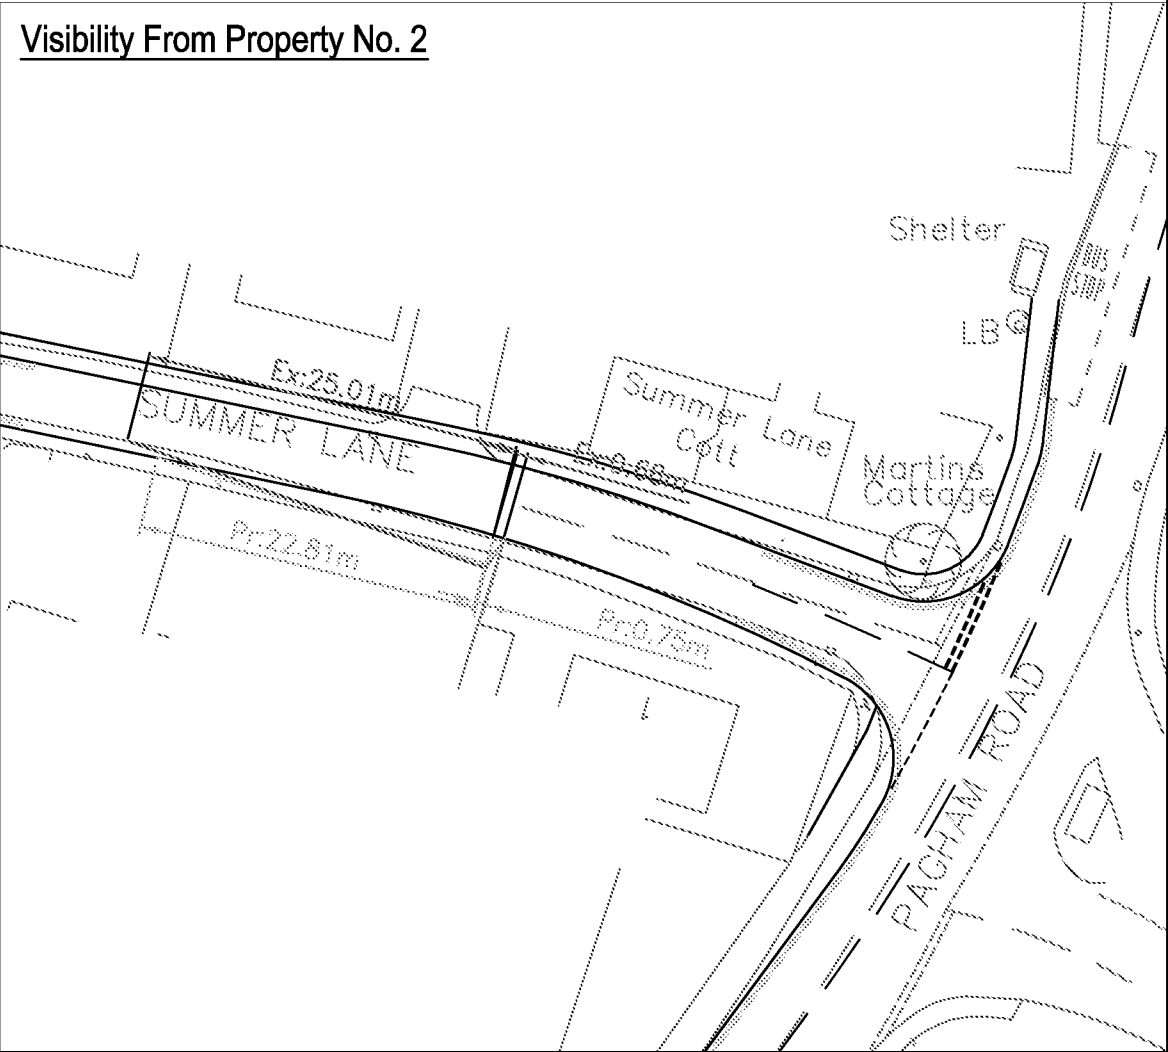
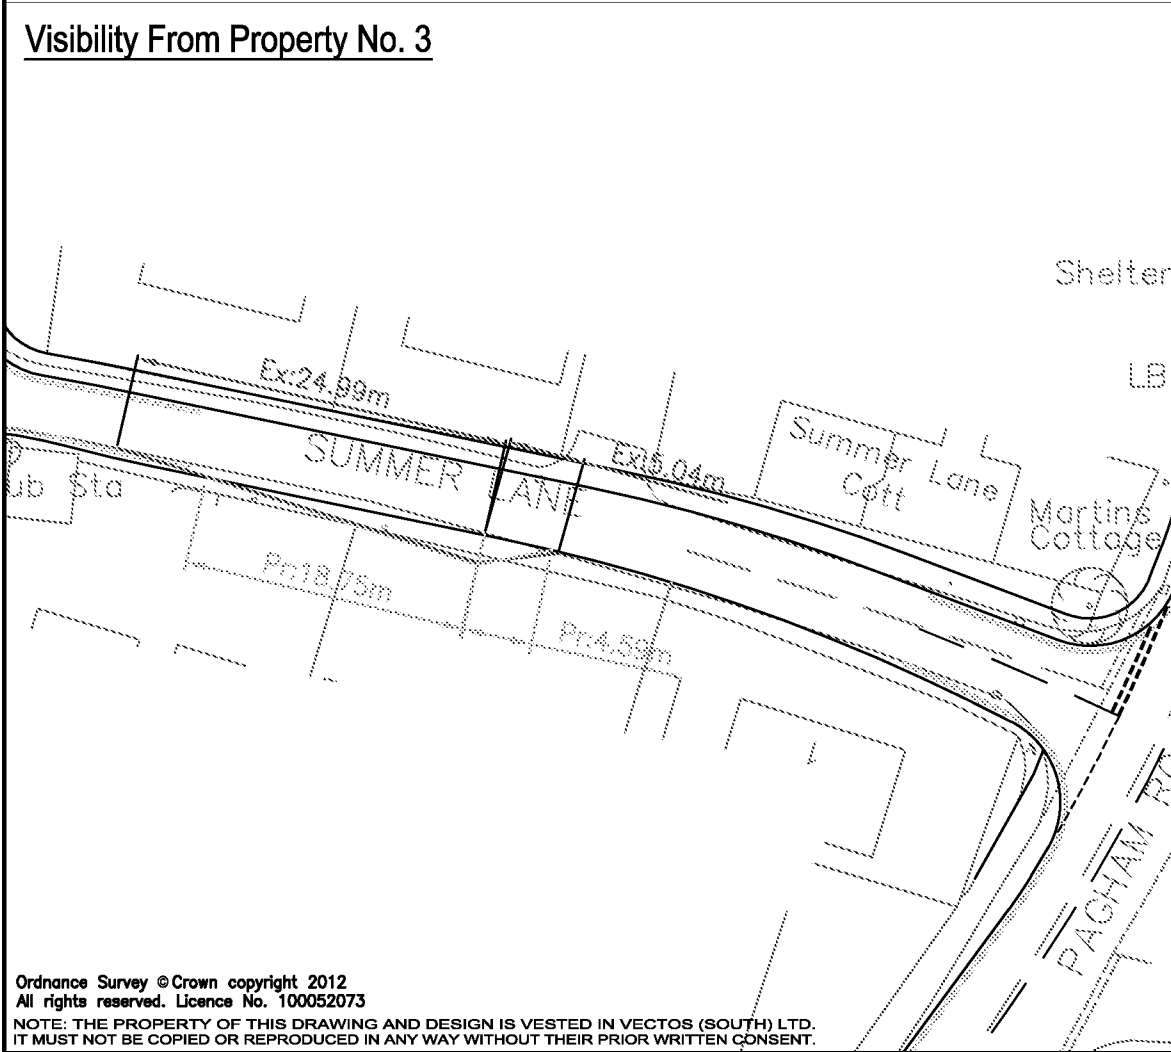
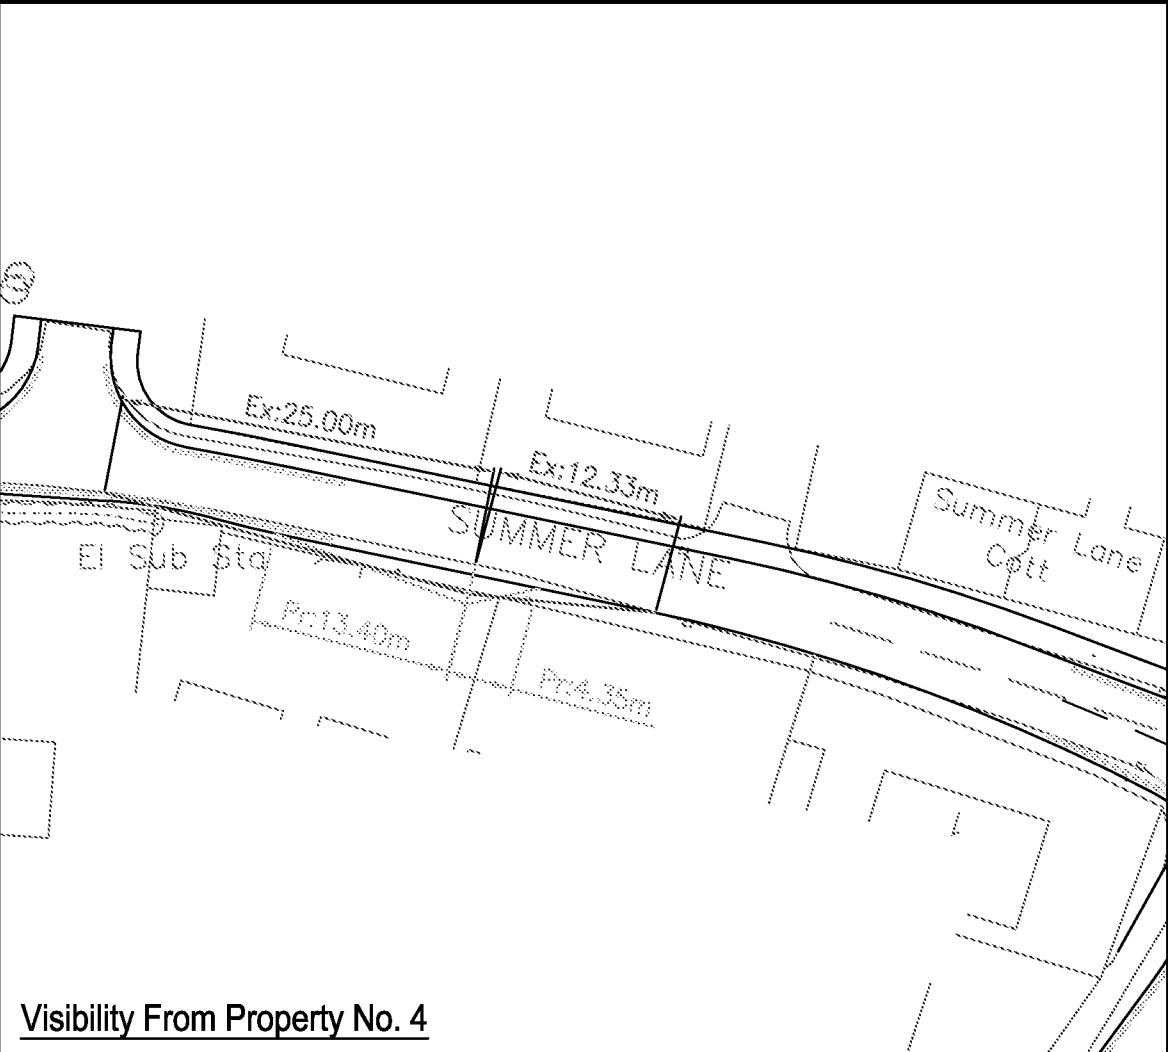


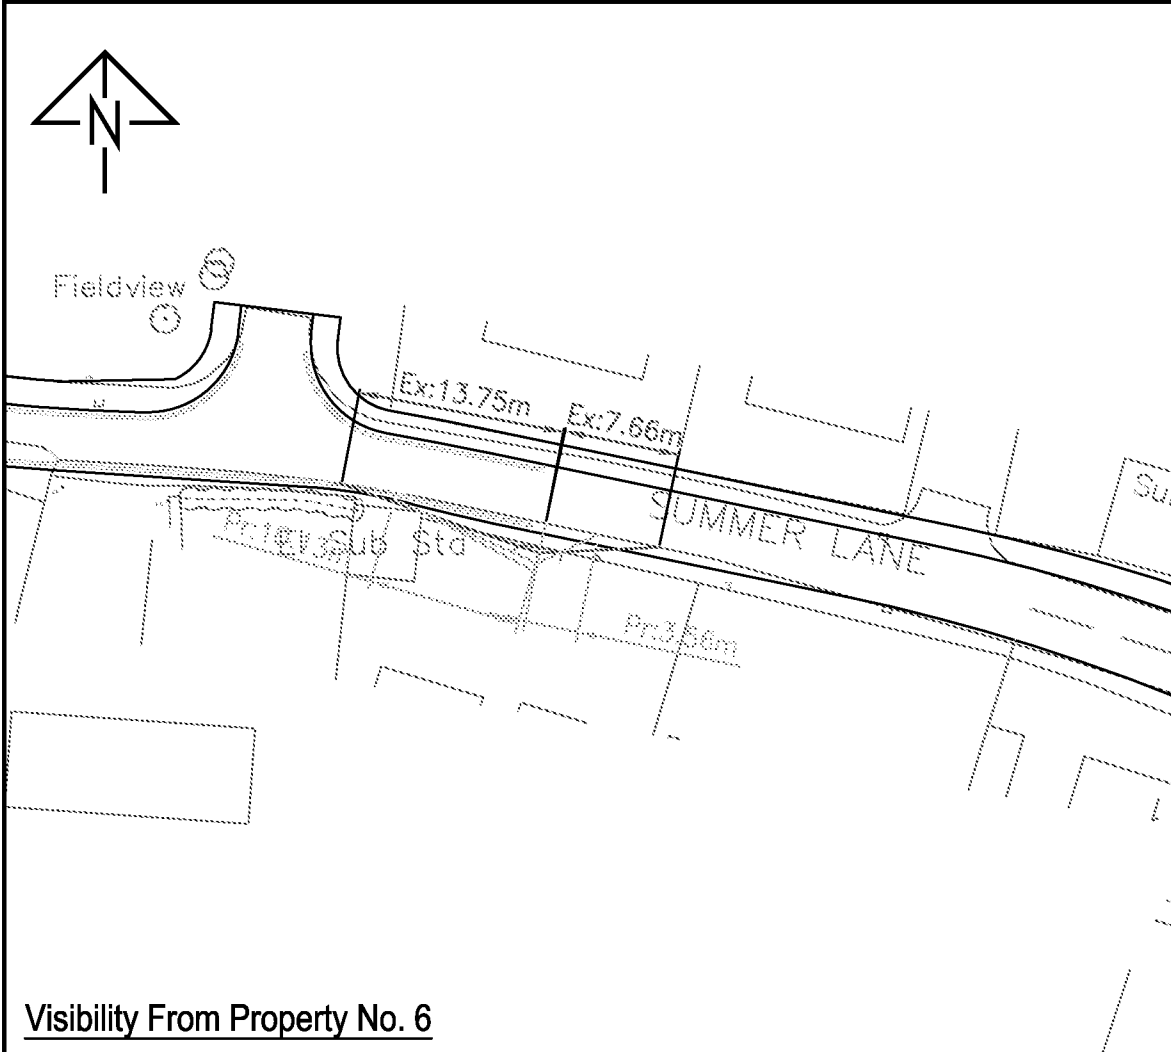

Notes:
1. This is not a construction drawing and is intended for illustrative purposes only.
2. White lining is indicative only.

Key:
Ex:16.71m Existing Visibility
Pr:16.71m Proposed Visibility

Please note - visibility measurements taken from 2m behind the carriageway edge.

A Updated to reflect latest alignment		TF	ID	27.08.2015
REV.	DETAILS	DRAWN	CHECKED	DATE

CLIENT:
Hanbury Properties Ltd

PROJECT:
Summer Lane, Pagham

DRAWING TITLE:
**Visibility Study
Properties to Southern Side of
Summer Lane**

SCALES:
1:500 at A3

DRAWN: TF CHECKED: PW DATE: 05.08.2015



Network Building, 97 Tottenham Court Road, London W1T 4TP
t: 020 7580 7373 e: enquiries@vectos.co.uk

DRAWING NUMBER:
120843/SK/13

REVISION:
A