




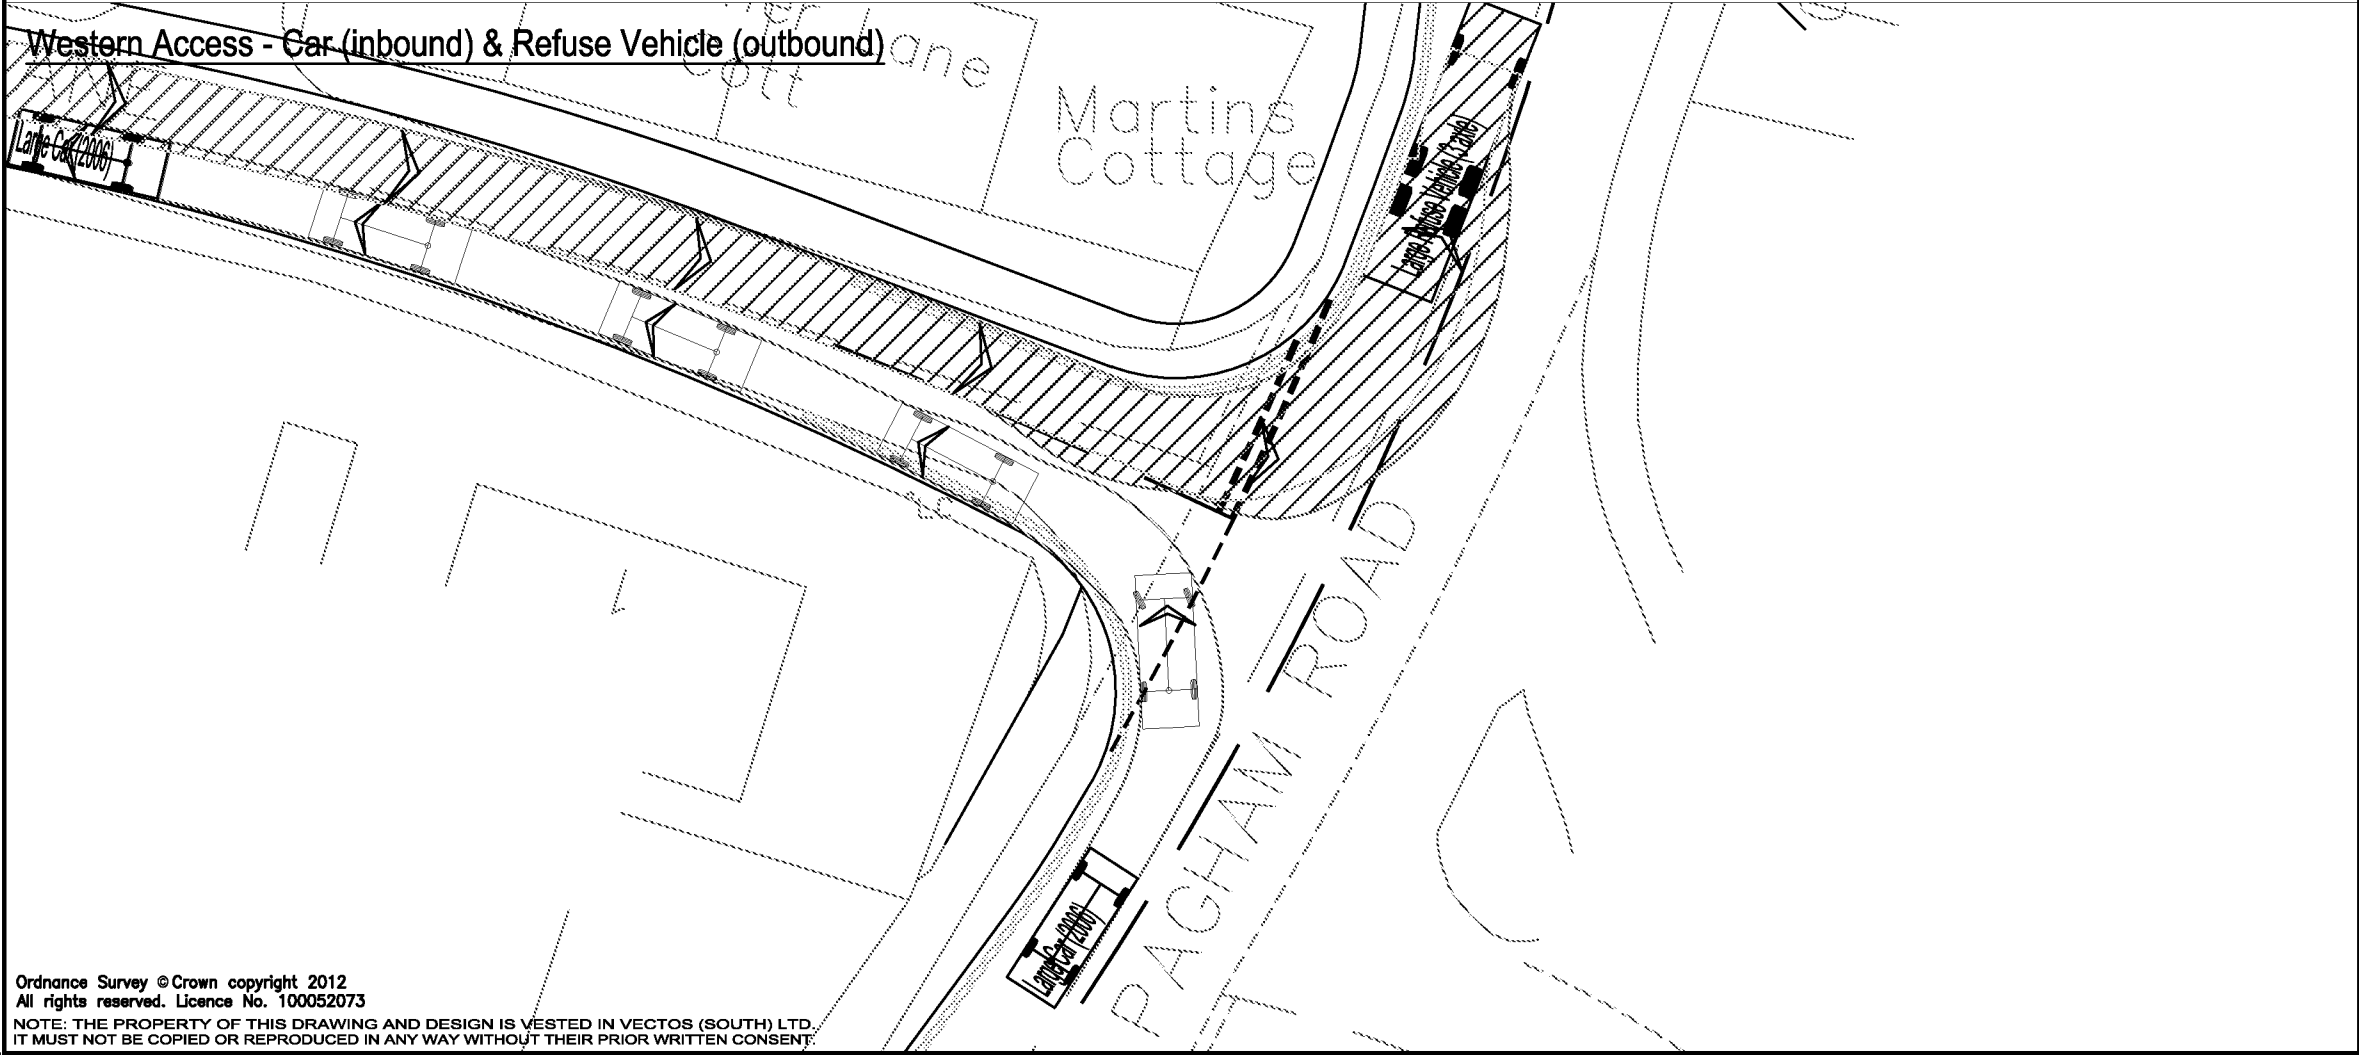

Notes:
1. This is not a construction drawing and is intended for illustrative purposes only.
2. White lining is indicative only.

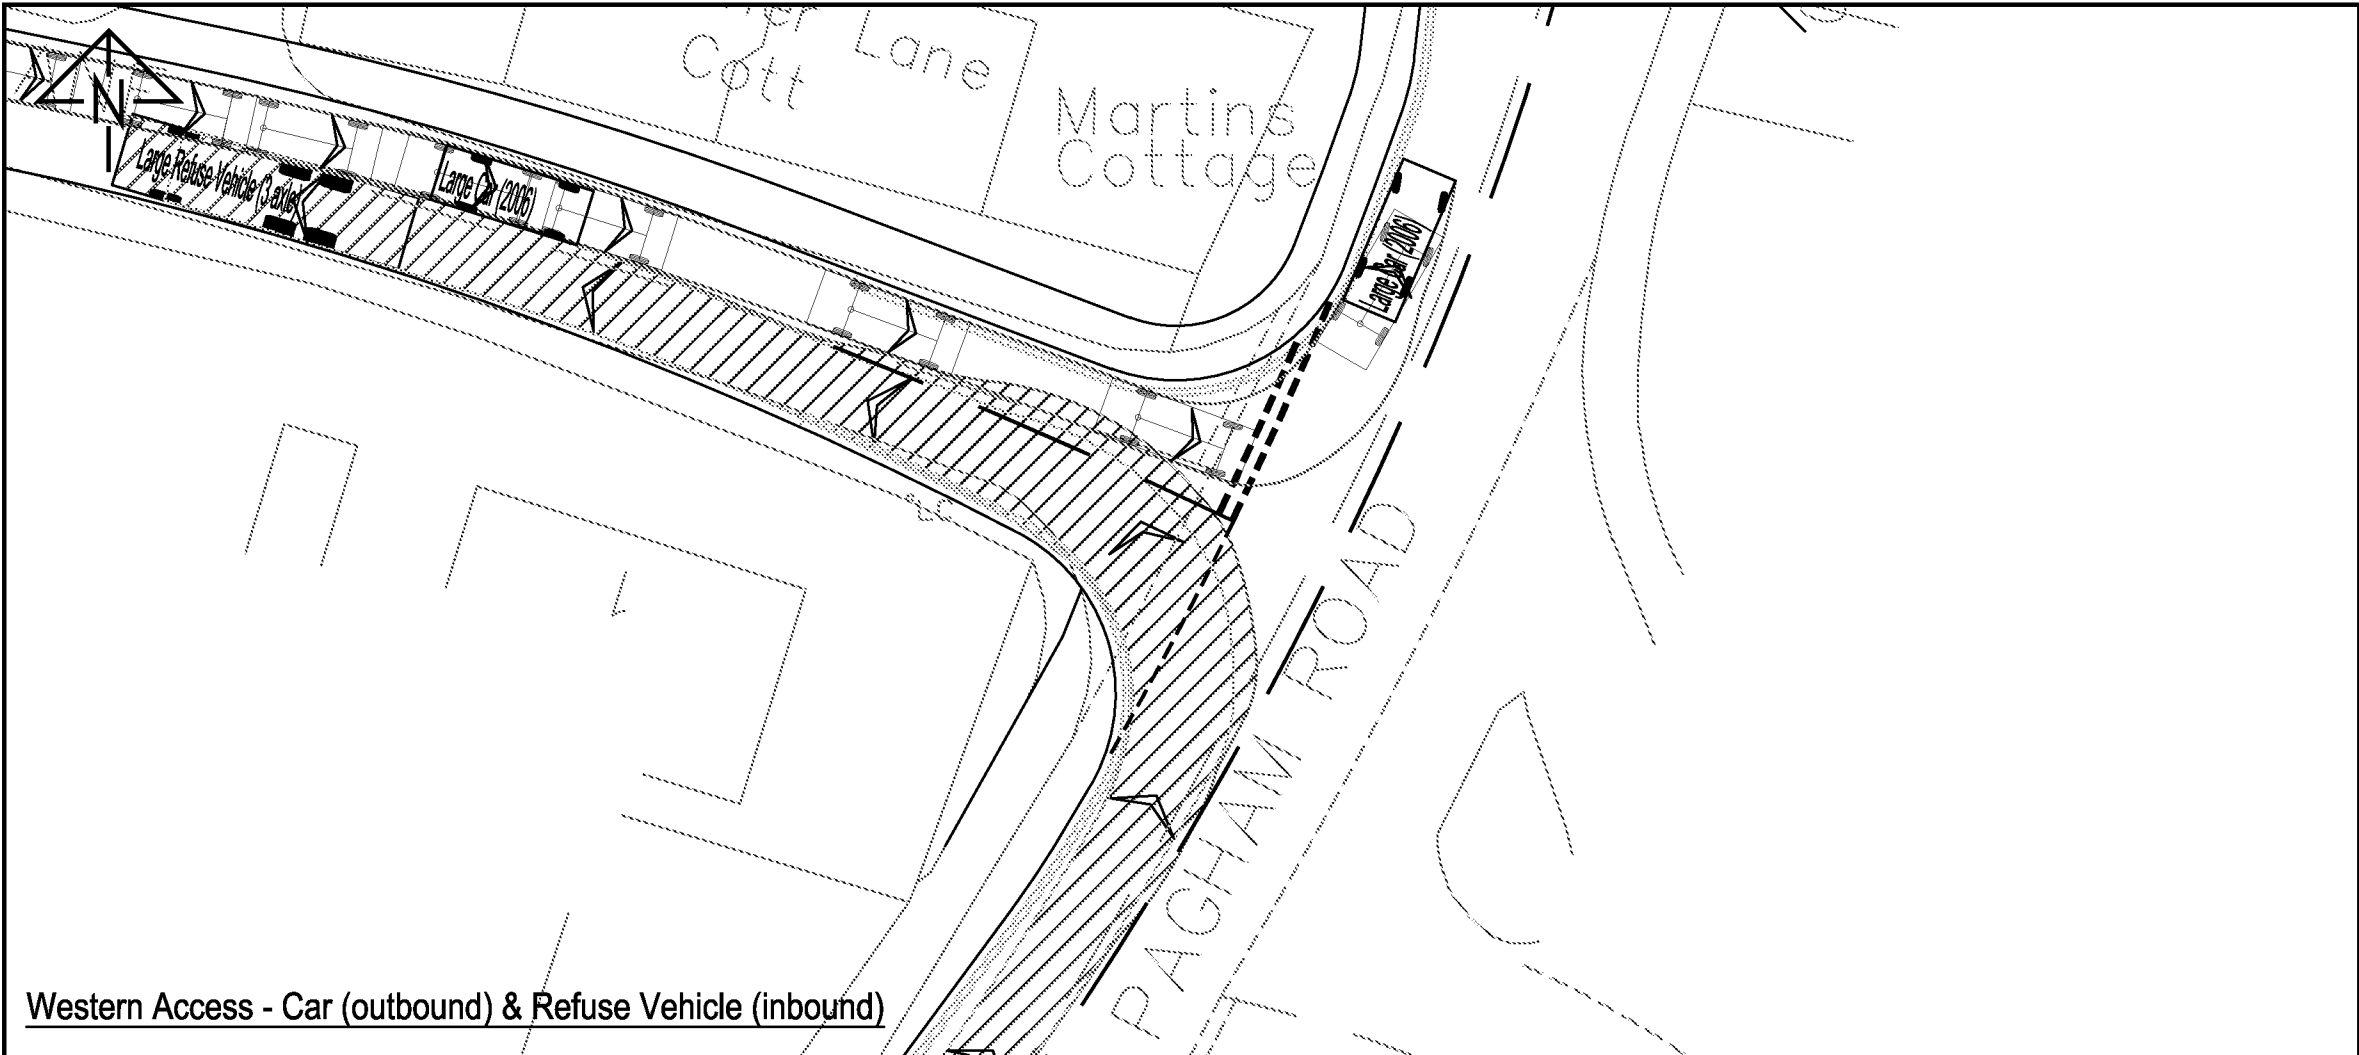

Large Refuse Vehicle (3 axle)
Overall Length 9.860m
Overall Width 2.450m
Overall Body Height 3.814m
Min Body Ground Clearance 0.366m
Track Width 2.450m
Lock to Lock Time 4.00s
Kerb to Kerb Turning Radius 9.500m

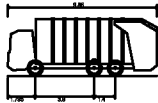

Large Car (2006)
Overall Length 5.079m
Overall Width 1.872m
Overall Body Height 1.525m
Min Body Ground Clearance 0.310m
Max Track Width 1.831m
Lock to Lock Time 4.00s
Kerb to Kerb Turning Radius 5.900m

A	Updated to reflect latest alignment	TF	ID	27.08.2015
REV.	DETAILS	DRAWN	CHECKED	DATE

CLIENT:

Hanbury Properties Ltd

PROJECT:

Summer Lane, Pagham

DRAWING TITLE:

Swept Path Analysis Refuse Collection Vehicle & Large Car Summer Lane Junction

SCALES:

1:250 at A3

DRAWN: TF CHECKED: PW DATE: 04.08.2015



Network Building, 97 Tottenham Court Road, London W1T 4TP
t: 020 7580 7373 e: enquiries@vectors.co.uk

DRAWING NUMBER: 120843/AT/A02 REVISION: A